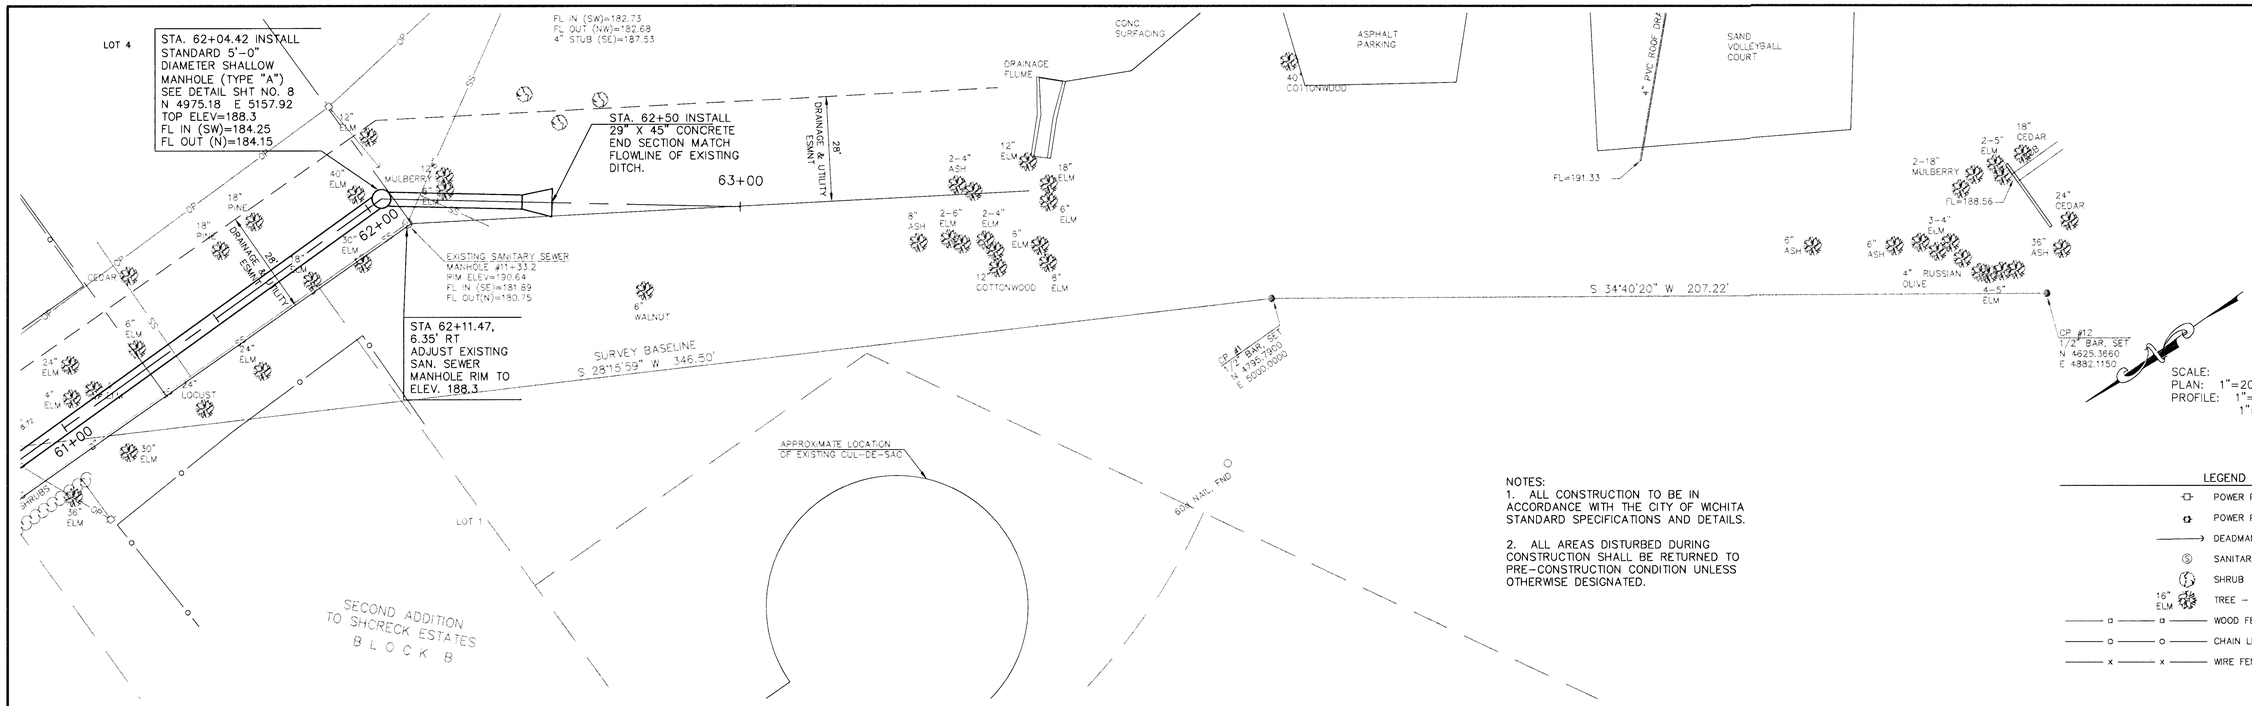

NOTES:
1. ALL CONSTRUCTION TO BE IN ACCORDANCE WITH THE CITY OF WICHITA STANDARD SPECIFICATIONS AND DETAILS.

2. ALL AREAS DISTURBED DURING CONSTRUCTION SHALL BE RETURNED TO PRE-CONSTRUCTION CONDITION UNLESS OTHERWISE DESIGNATED.

LEGEND

- POWER POLE
- POWER POLE W/TRANSFORMER
- DEADMAN ANCHOR
- SANITARY SEWER MANHOLE
- SHRUB
- 16" ELM — TREE – SIZE AND SPECIES NOTED
- WOOD FENCE
- CHAIN LINK FENCE
- WIRE FENCE

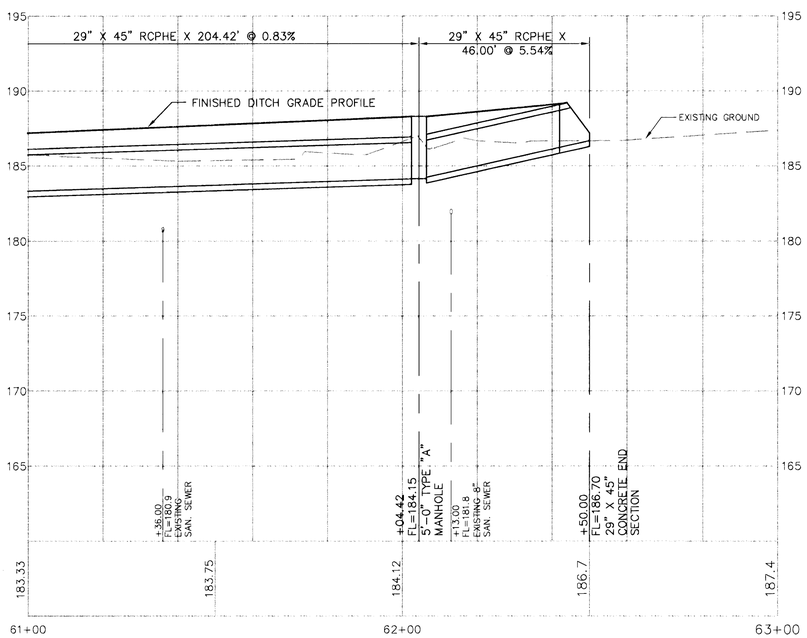

BENCHMARK BLUFF & 21ST ST. NORTH: COW BENCHMARK. NW COR. INTERSECTION. 2.2' S. OF SOUTH FACE WALK. 2.0' E OF EAST FACE WALK. 39.4' WEST OF CTR LINE BLUFF NORTH. 18' WEST OF CTR LINE BLUFF SOUTH. 44' NORTH OF CTR LINE 21ST ST. 11.4' NW OF STREET LIGHT POLE.
C.O.W. ELEV=201.08
U.S.G.S ELEV=1388.48

BENCHMARK AND 21ST. ST. NORTH: TEMPORARY BENCHMARK. NW COR. INTERSECTION. R.R. SPIKE S-FACE STREET LIGHT POLE.
C.O.W. ELV=200.98
U.S.G.S. ELEV=1388.38

NO.	DATE	REVISION	BY
1	9-19-96	REVISED PER C.O.W. COMMENTS	JT

PLAN AND PROFILE

P.O. BOX 1304
2319 NORTH JACKSON
JUNCTION CITY, KANSAS
66441
(913)762-5040
FAX 913-762-7744

KAW VALLEY ENGINEERING, INC

122 N.W. PARKWAY
RIVERSIDE, MISSOURI
64150
(816)587-5033
9521 ALDEN ROAD
LENEXA, KANSAS
66215
(913)894-5150

PROJ. NO.	96-1801
DATE	SEPT 9, 1996
DESIGNER	SDM
DRAWN BY	JT
CHECKED BY	
CFN	1801PRO2
SHEET	4 OF 8

D:\1801\1801PRO2 Thu Sep 19 07:56:46 1996 JAN