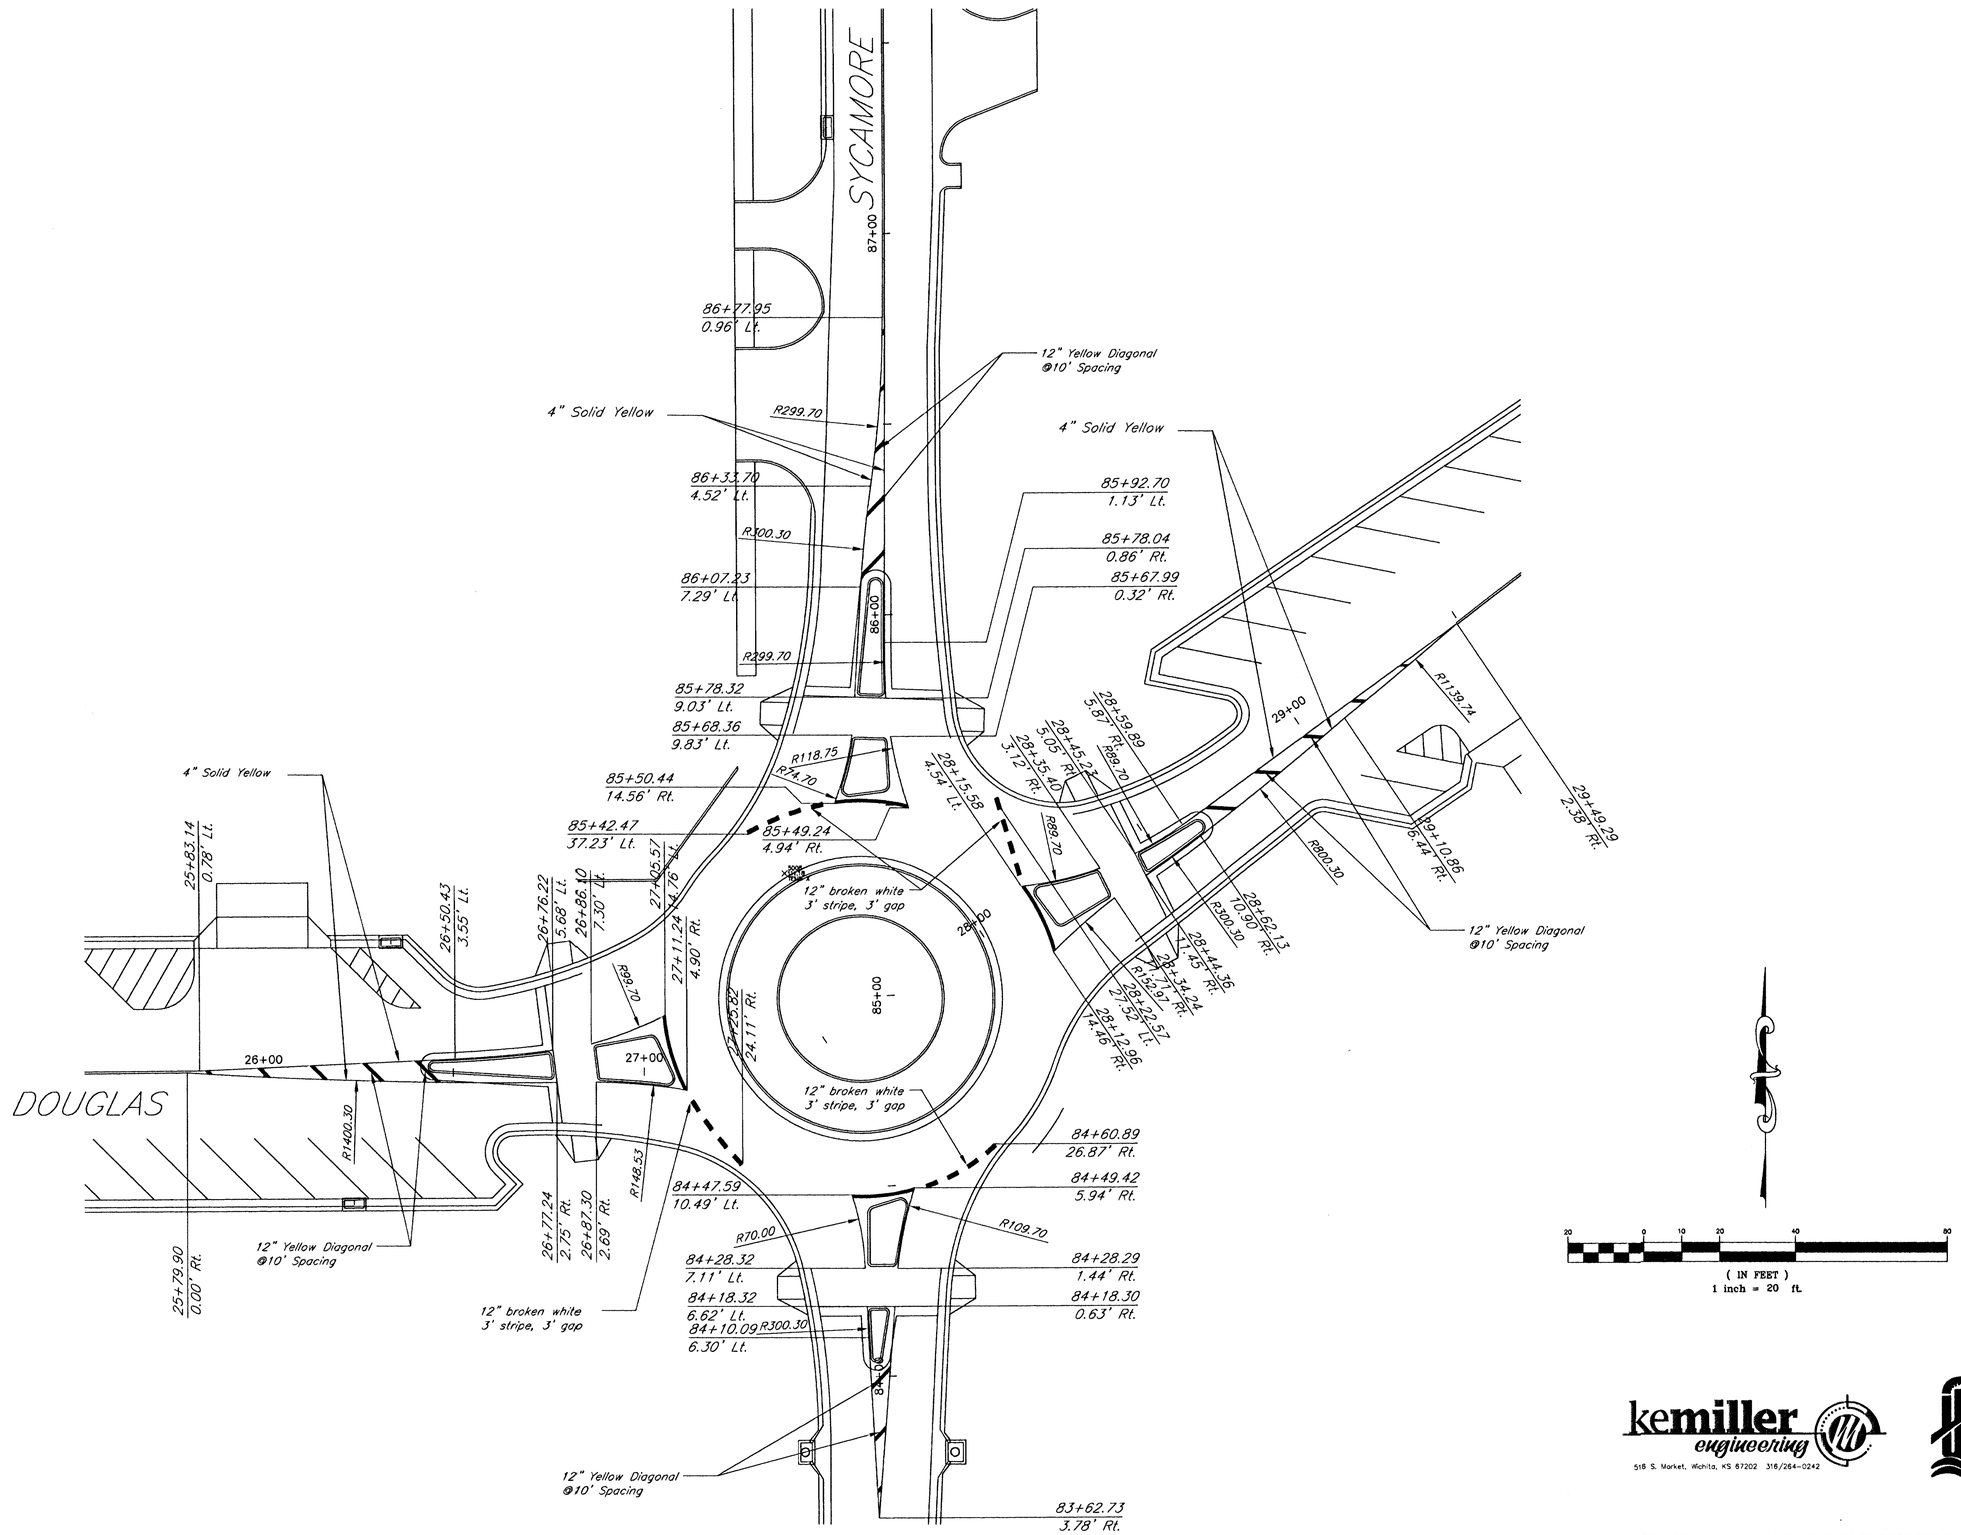

kemiller engineering
516 S. Market, Wichita, KS 67202 316/264-0242

CITY OF WICHITA

McCLUGGAGE VAN SICKLE & PERRY

ARCHITECTS PLANNERS • LANDSCAPE ARCHITECTS
125 S. WASHINGTON WICHITA, KANSAS 67202
P.O. BOX 3946 WICHITA, KANSAS 67201
PH. 316/262-2691 • FAX 316/262-2465

WEST DOUGLAS STREETSCAPE
ARKANSAS RIVER TO SENECA
WICHITA, KANSAS

PAVEMENT MARKING PLAN

PROJECT NO. 472 83608 OCA: 706846
MVP PROJECT NO. 101008
DATE: August 7, 2002
REVISED: August 30, 2002

SHEET

CV 4.2