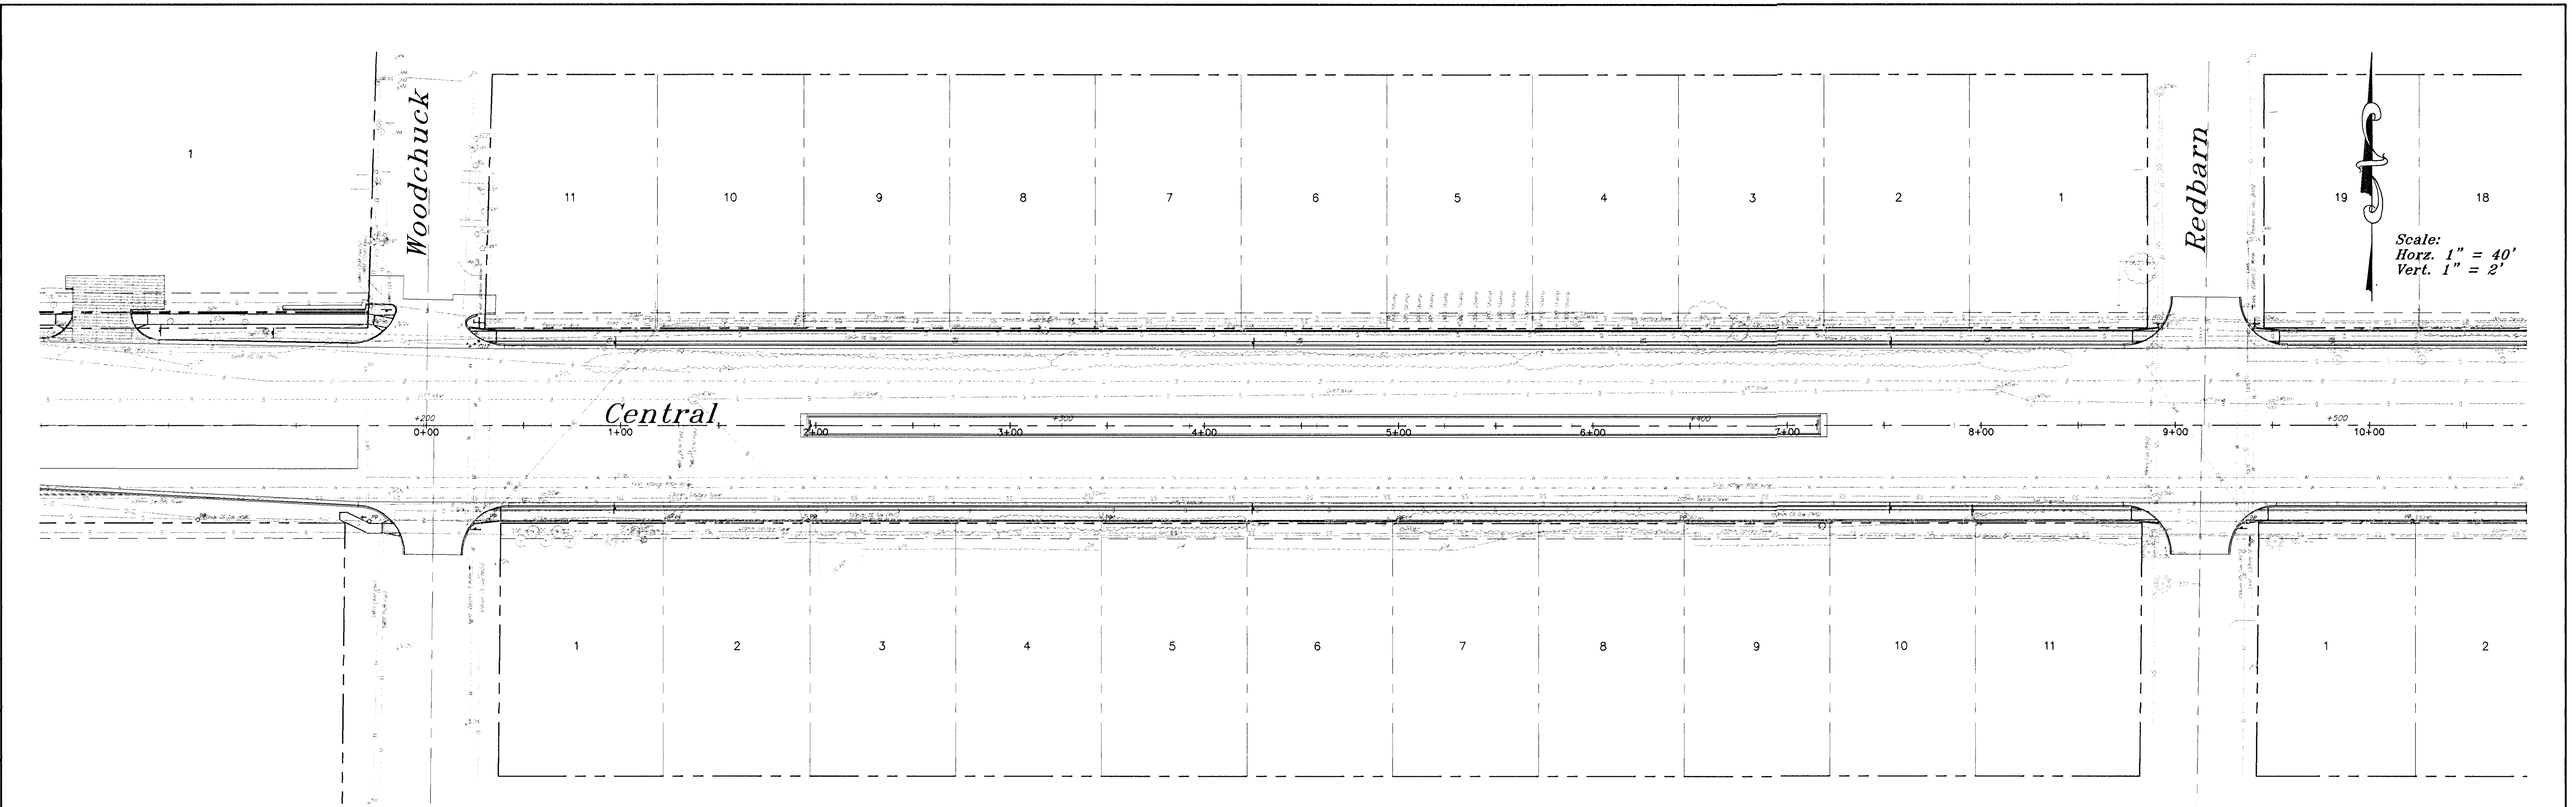

CITY OF WICHITA
PUBLIC WORKS ENGINEERING

CITY ENGINEER'S OFFICE
CITY HALL – SEVENTH FLOOR
455 NORTH MAIN STREET
WICHITA, KANSAS 67202-1620
(316) 268-4501
(316) 268-4114 FAX

Central – Woodchuck to Country Acres Retaining Wall Profile

CITY ENGINEER
MICHAEL E. LINDEBAK, P.E.

PROJECT NUMBER	OCA NUMBER
XXX-XXXXX	XXXXXX

DATE 05/01

SHEET 1 OF 2