
Scale: 1" = 20'

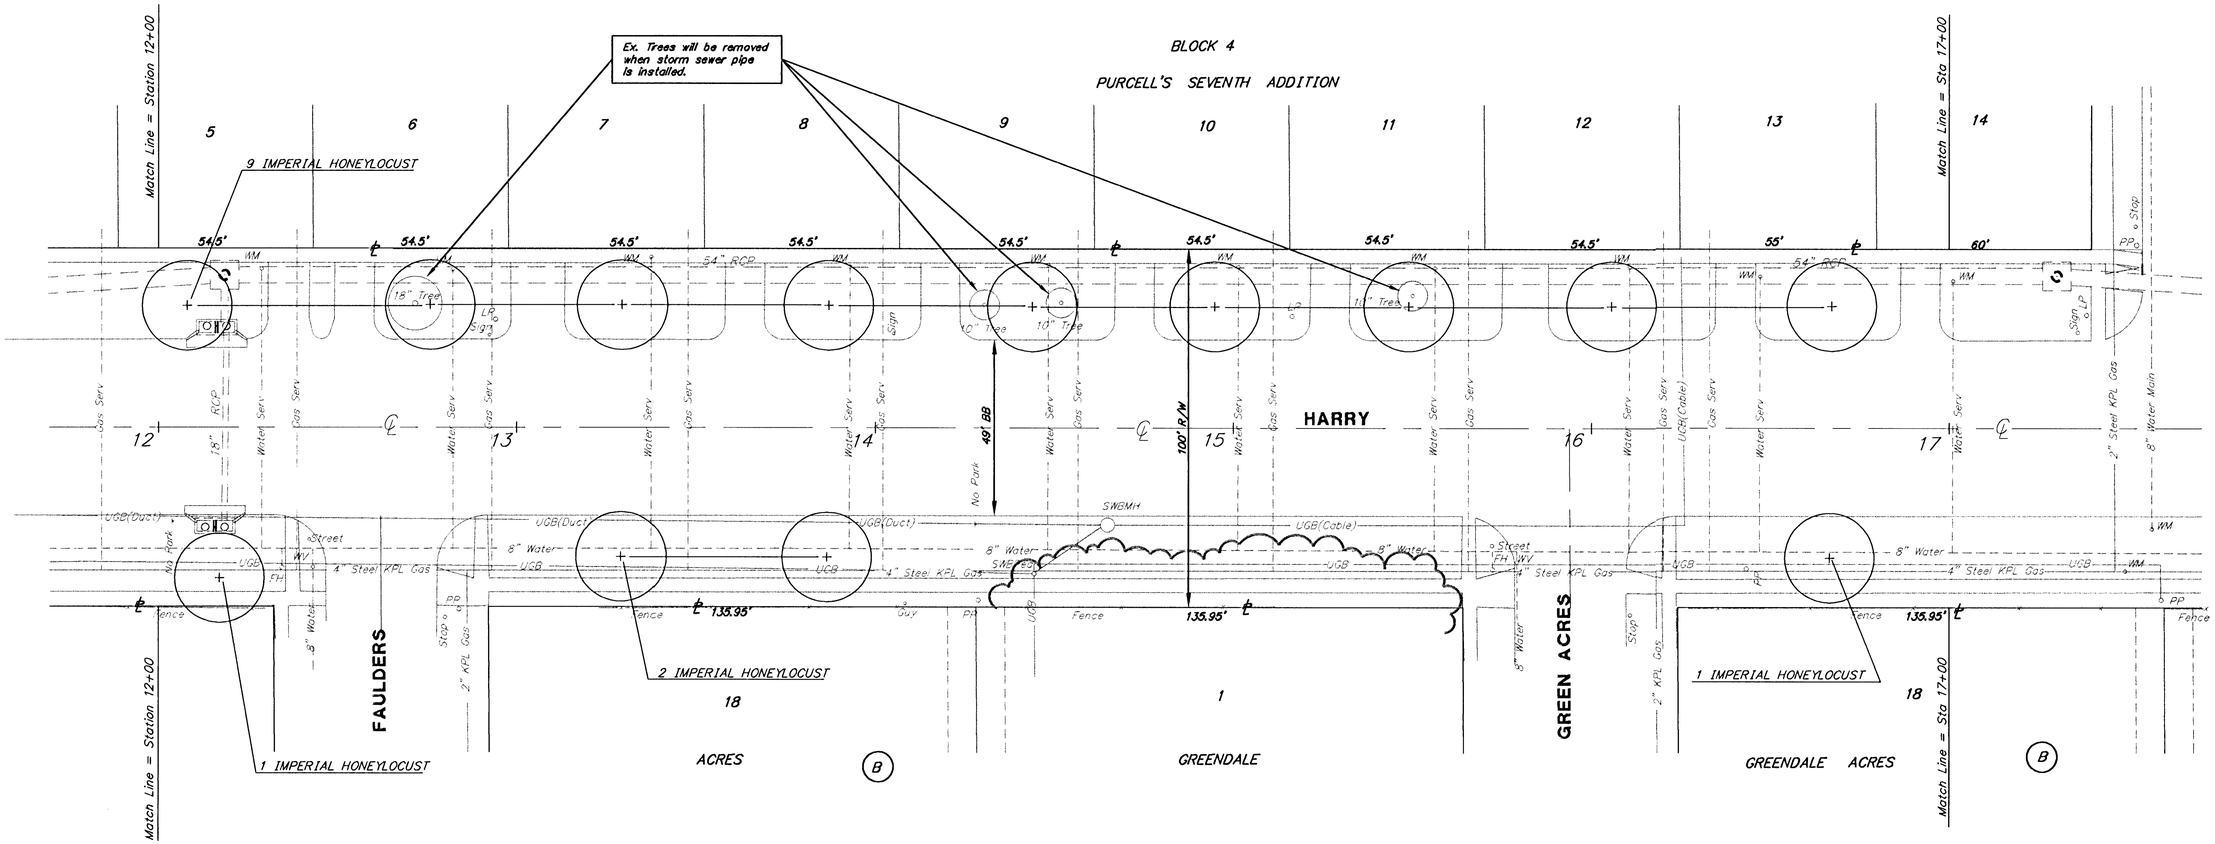


PLANT MATERIAL LOCATIONS

| | | |
|---|---|---|
| 12+08 | 34' Lt | Imperial Honeylocust |
| 12+17 | 42' Rt | Imperial Honeylocust |
| 12+76 | 34' Lt | Imperial Honeylocust |
| 13+29 | 34' Lt. | Imperial Honeylocust |
| 13+29 | 38' Rt | Imperial Honeylocust |
| 13+87 | 34' Lt | Imperial Honeylocust |
| 13+87 | 38' Rt | Imperial Honeylocust |
| 14+44 | 34' Lt | Imperial Honeylocust |
| 14+95 | 34' Lt | Imperial Honeylocust |
| 15+49 | 34' Lt | Imperial Honeylocust |
| 16+07 | 34' Lt | Imperial Honeylocust |
| 16+67 | 34' Lt | Imperial Honeylocust |
| 16+67 | 38' Rt | Imperial Honeylocust |

Note: Stationing based off Centerline.

PLANT MATERIAL SHEET COUNT

| | |
|---|---|
| – | Prairie Pride Hackberry |
| – | Oklahoma Redbud |
| 13 | Imperial Honeylocust |
| – | Indian Magic Crabapple |
| – | Autumn Blaze Pear |
| – | Lacebark Elm |

HARRY & EDGEMOOR IMPROVEMENTS

LANDSCAPE PLANS


BAUGHMAN COMPANY P. A.
ENGINEERING & SURVEYING
316/262-7271 • 315 ELLIS • WICHITA, KANSAS 67211


| PROJECT NUMBER | SHEET |
|---|---|
| 468-82138 & 472-82668 | 35 OF 38 |

| DESIGN | DRAWN | UTIL. CHECK'D | DATE | SCALE |
|---|---|---|---|---|
| P.J.M. | P.J.M. | T.C.R. | AUG. 3, 1992 | 1" = 20' |

08-05-1992

FILE-NAME