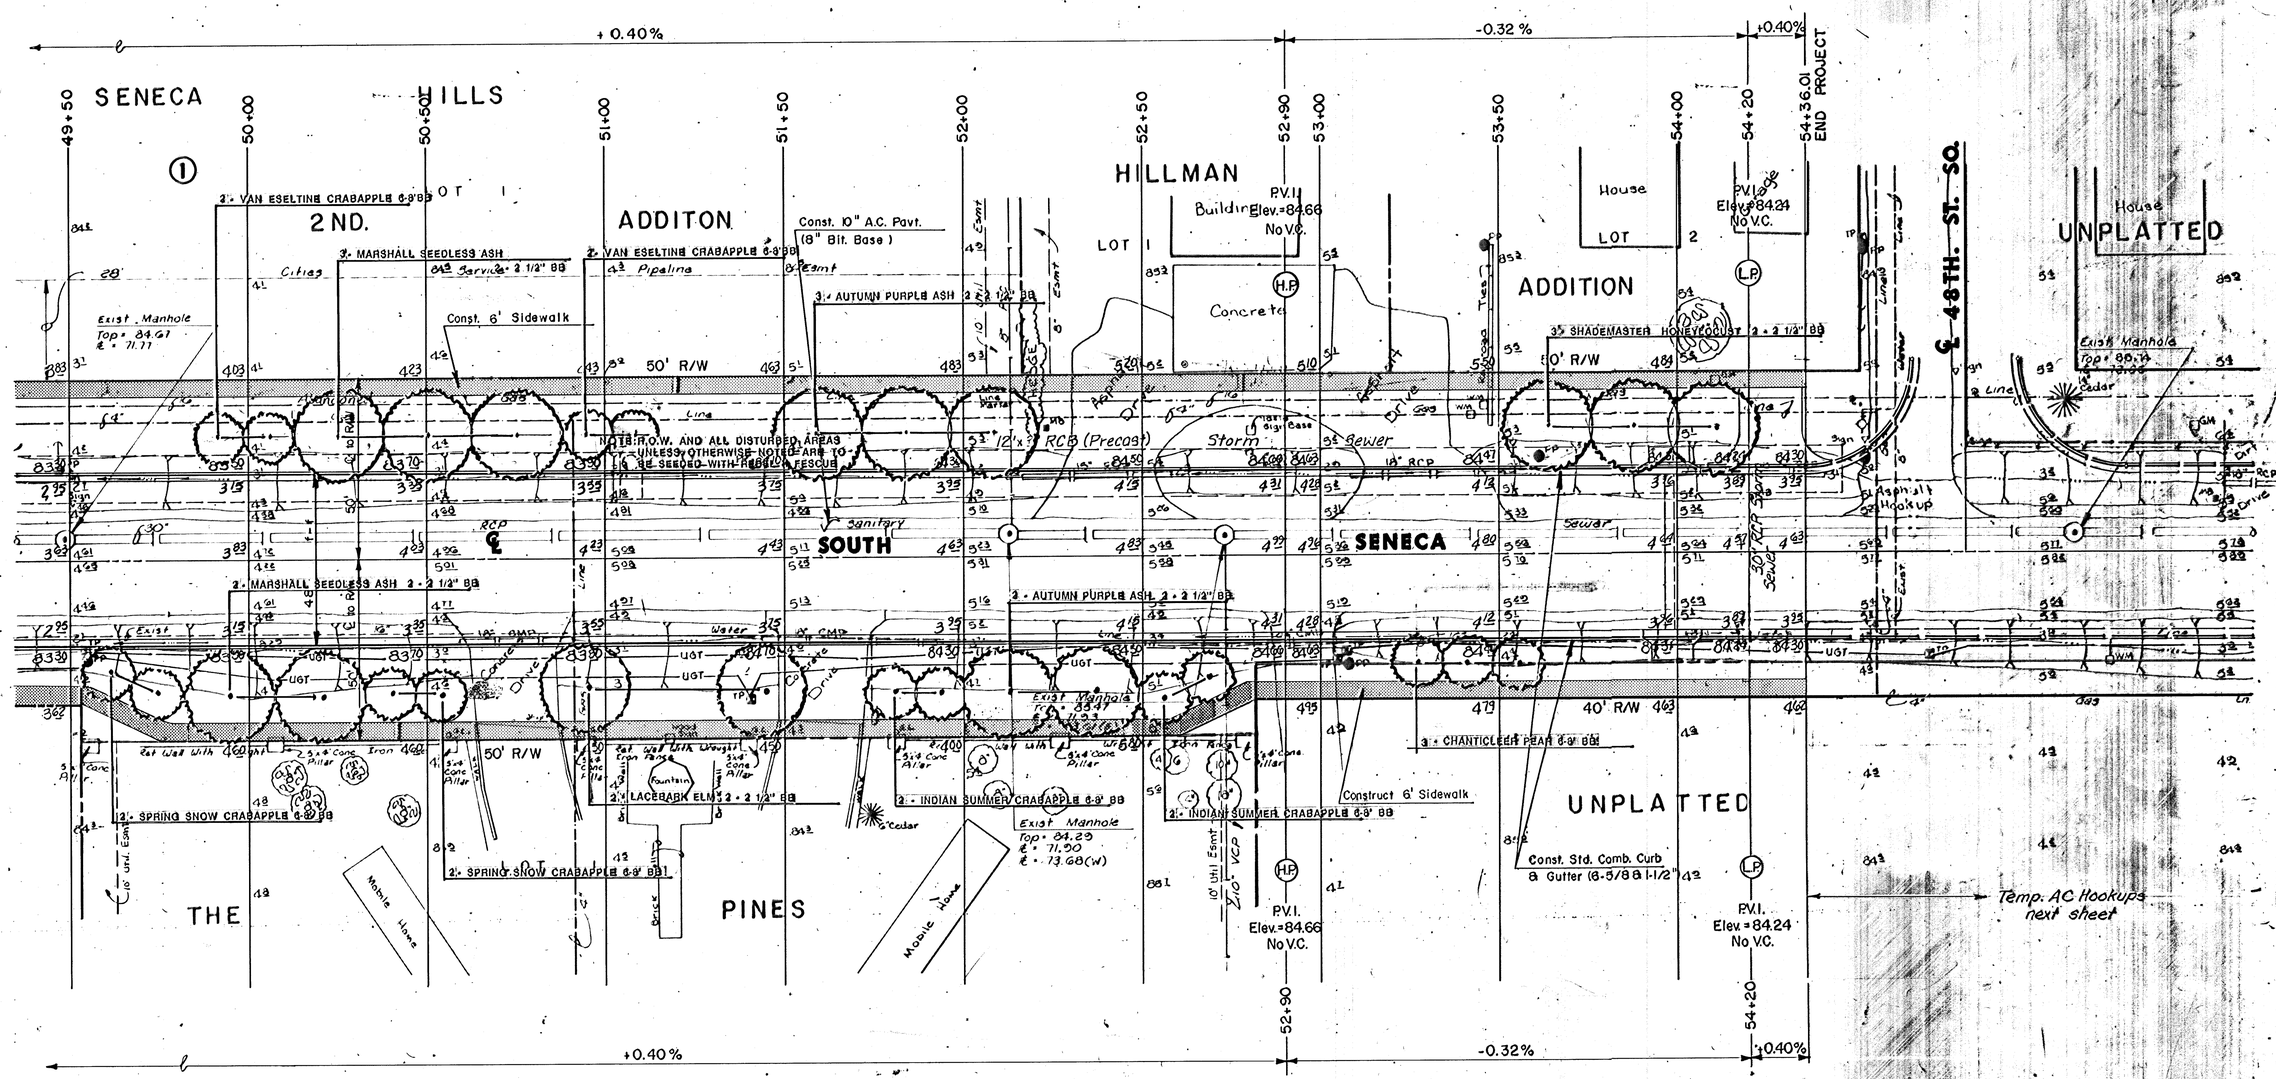

SOUTH SENECA IMPROVEMENTS

PAVING PLAN

55TH ST. SO. TO 48TH ST. SO.

Design: DCH
Drawn by: DLM
Checked by:
Date: OCT. 1989
Job no.:

MID-KANSAS ENGINEERING CONSULTANTS PA
3500 NORTH ROCK ROAD
BUILDING #800
WICHITA, KANSAS 67226
636-6666

Sheet 9 of 9

88-03-1132

8-T-8-AT