

PROJECT NO.	YEAR	SHEET NO.	TOTAL SHEETS
618-34	1998	3	169

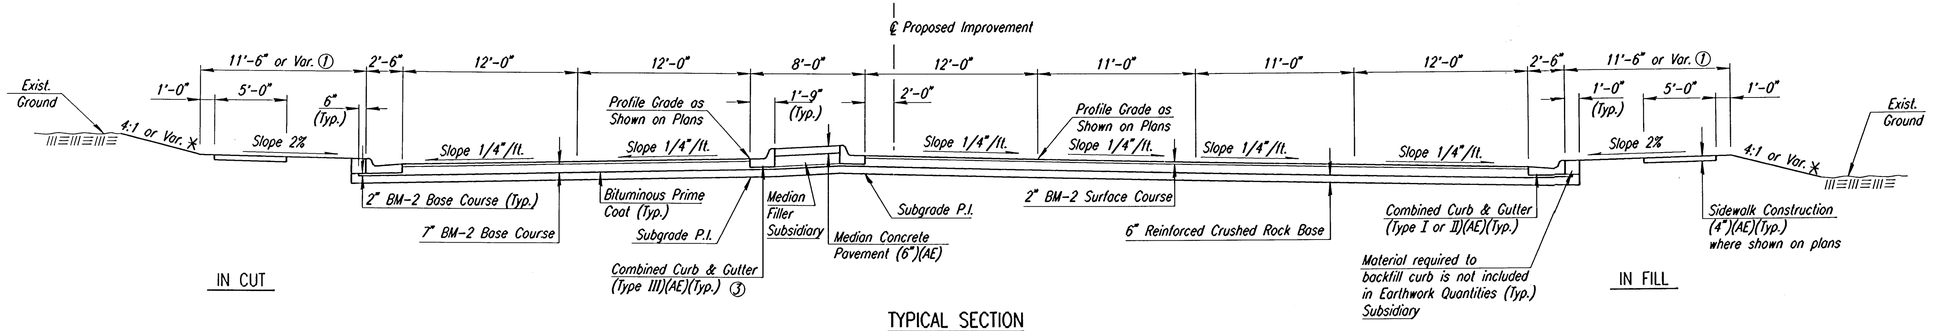


TYPICAL SECTION

Central Sta. 28+39.18 to Sta. 28+78

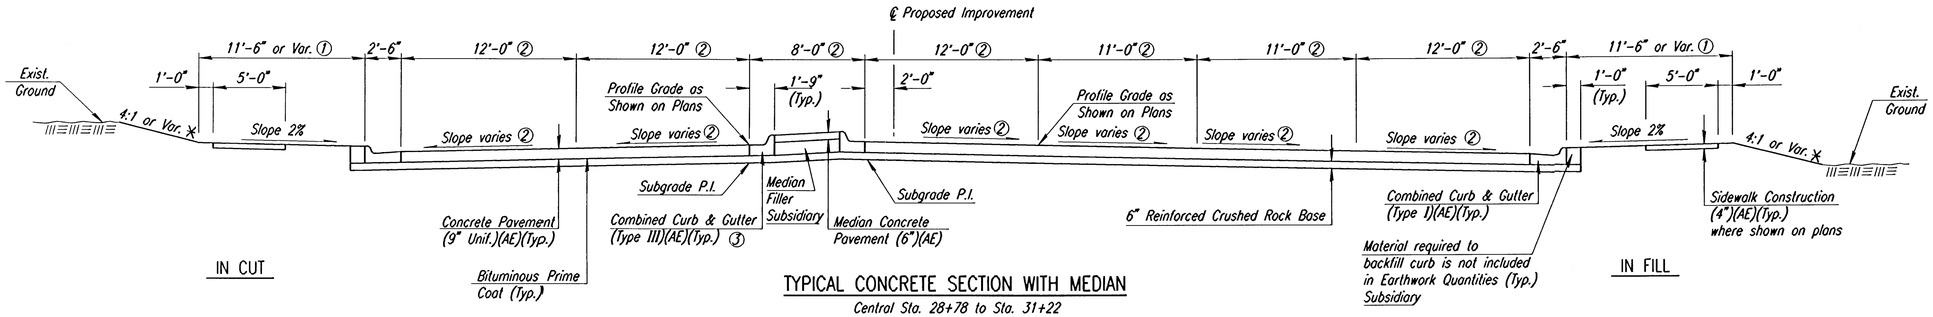


TYPICAL CONCRETE SECTION WITH MEDIAN

Central Sta. 28+78 to Sta. 31+22
Greenwich Sta. 48+76 to Sta. 51+22

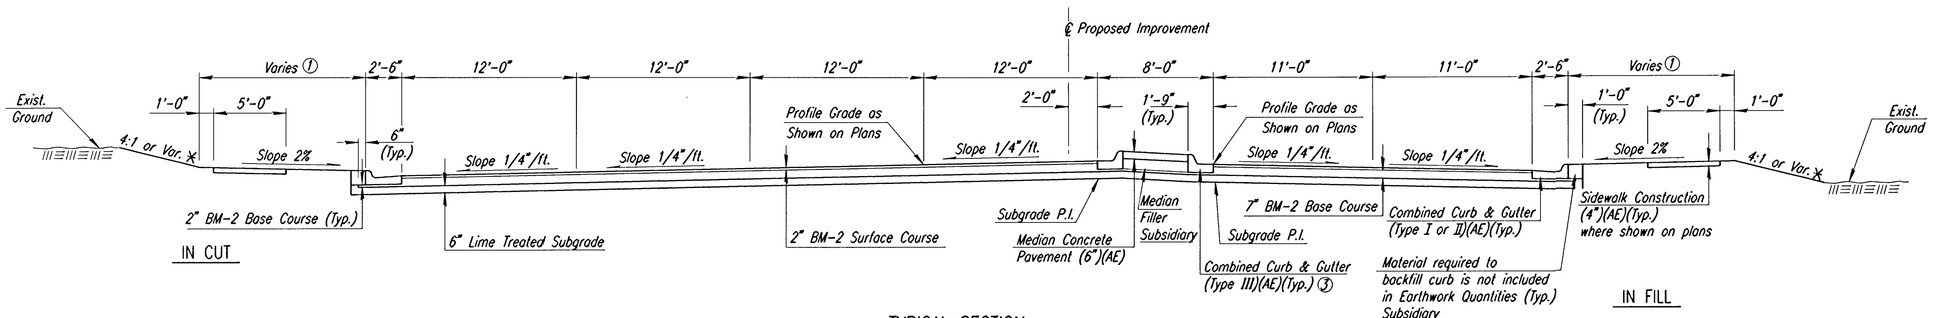

TYPICAL SECTION

Central Sta. 31+22 to Sta. 33+63

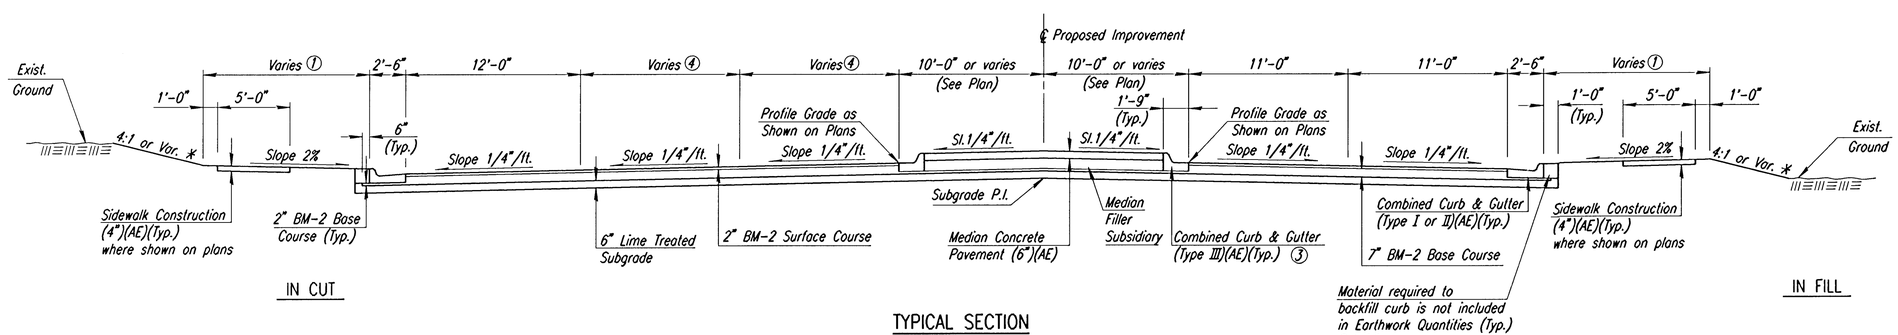

TYPICAL SECTION

Central Sta. 33+63 to Sta. 38+47

Note : See plans for variations in the horizontal dimensions.

See Sheet No. 2 for Foundation Treatment and Compaction Diagram.

Note: 7" BM-2 Base Course to be paid for as 2" BM-2 Base Course and 5" BM-2 Base Course.

① *See Plan and X-sections for variations.*

② *See Central and Greenwich Intersection Detail for variations. (Sh. No's. 40 & 41).*

③ *See Plan for locations where Combined Curb & Gutter (Type III)(Special) is specified.*

④ *Varies from 12' @ Sta. 34+47 to 11' @ Sta. 38+47.*

✕ *See Cross Sections for variations.*

No.	Revisions	By	Date
1			

SEDGWICK COUNTY BUREAU OF PUBLIC SERVICES

TYPICAL SECTIONS
CENTRAL AVENUE

PROJECT NO. 618-34 SEDGWICK COUNTY

PROFESSIONAL ENGINEERING CONSULTANTS, P.A.
ENGINEERS
WICHITA, KANSAS

Designed by	JPS	Checked by	WDH
Drawn by	BJS	Date	JULY 1997	Job No.	95297-2

i:/1995/95297/002/typcentr.dgn 1 of 2
Drawn by: bjs/maf
Plotted by: DJW 11-25-97