

PROJECT NO.	YEAR	SHEET NO.	TOTAL SHEETS
618-34	1998	6	169

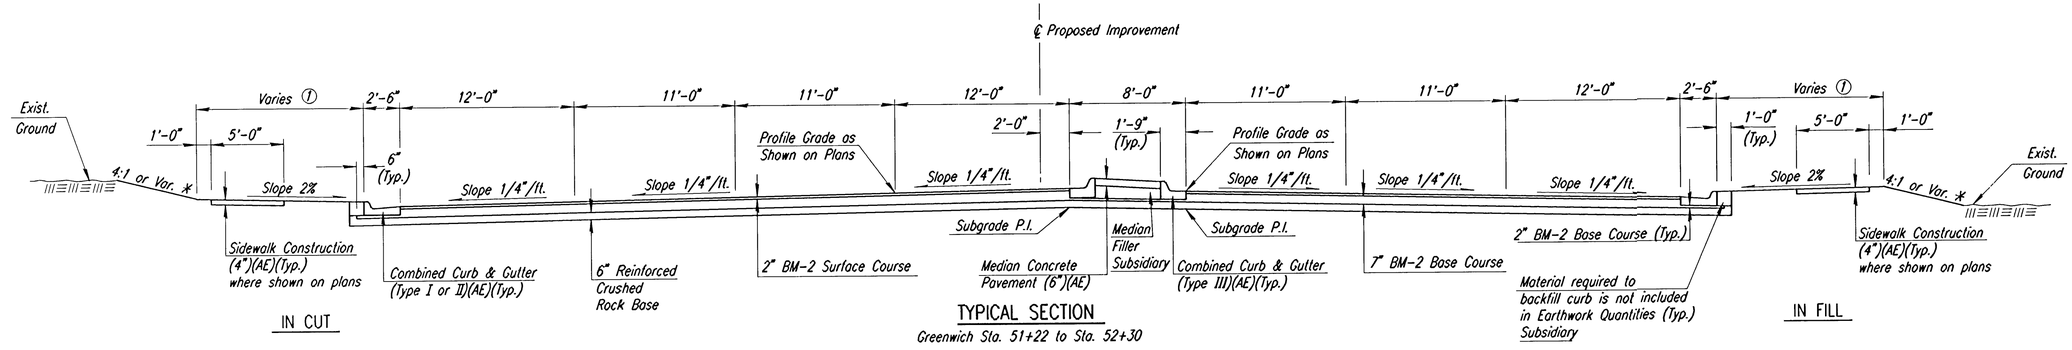


TYPICAL SECTION

Greenwich Sta. 51+22 to Sta. 52+30

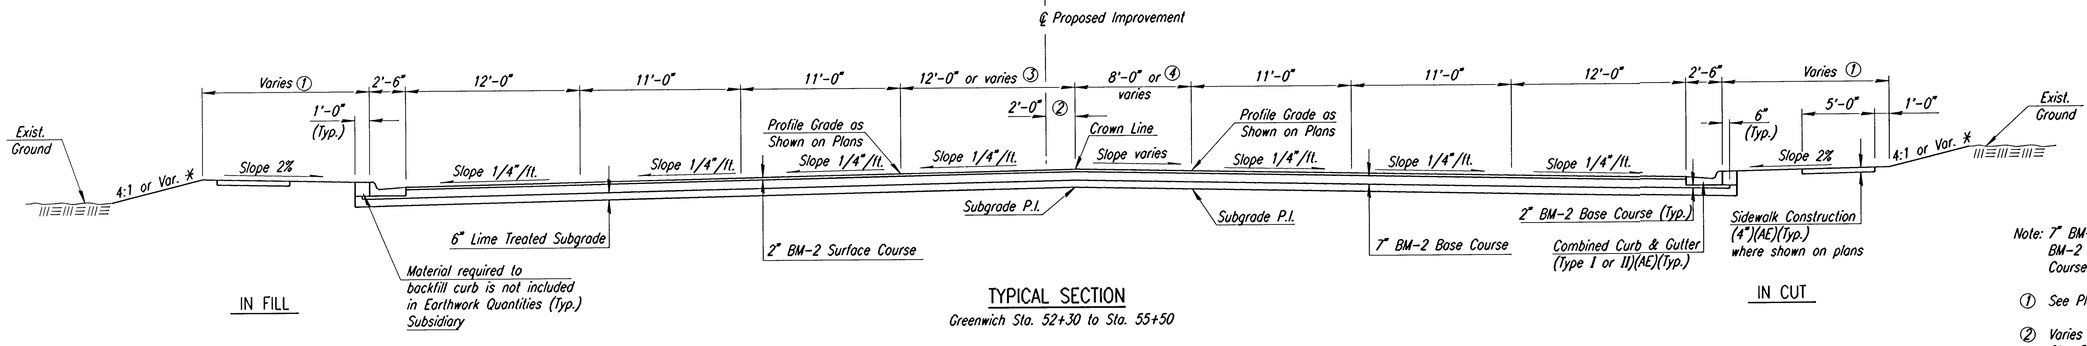


TYPICAL SECTION

Greenwich Sta. 52+30 to Sta. 55+50

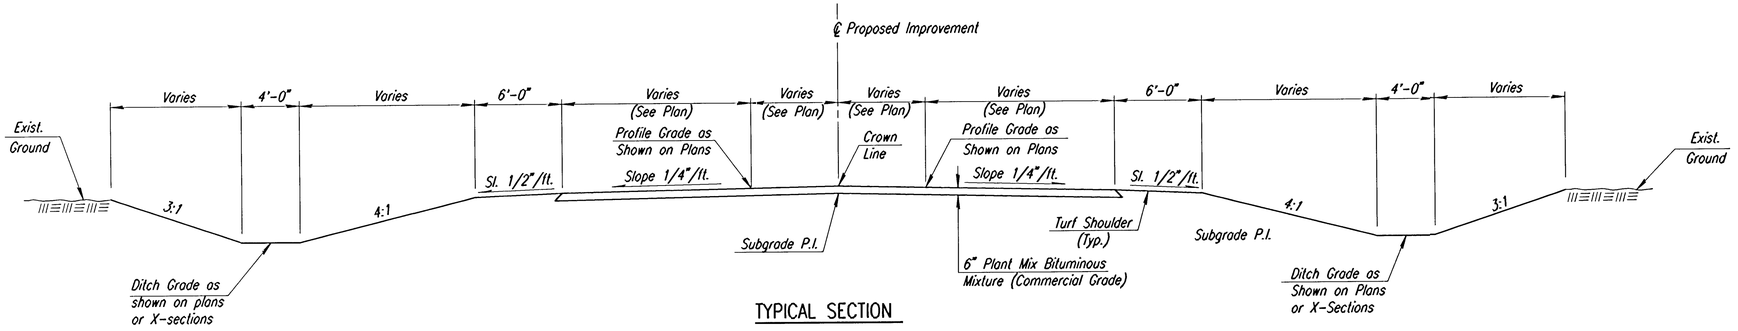

TYPICAL SECTION

Greenwich Sta. 55+50 to Sta. 56+50

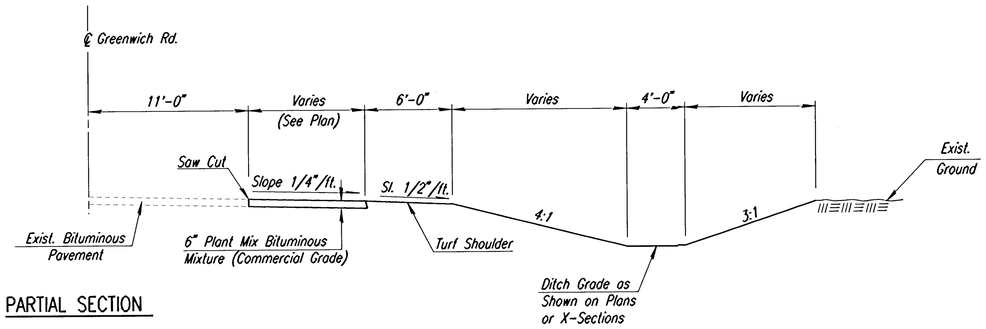

PARTIAL SECTION

Greenwich Sta. 56+50 to Sta. 60+72.97 Rt.
Greenwich Sta. 56+50 to Sta. 58+47 Lt.

Note: 7" BM-2 Base Course to be paid for as 2" BM-2 Base Course and 5" BM-2 Base Course.

① See Plan and X-sections for variations.

② Varies from 2' @ Sta. 52+30 to 0' @ Sta. 53+00.

③ Varies from 12' @ Sta. 52+30 to 10' @ Sta. 53+00.
Varies from 10' @ Sta. 54+47 to 7.43' @ Sta. 55+50.

④ Varies from 8' @ Sta. 52+30 to 10' @ Sta. 53+00.
Varies from 10' @ Sta. 54+47 to 7.43' @ Sta. 55+50.

* See Cross Sections for variations.

Note : See plans for variations in the horizontal dimensions.

See Sheet No. 2 for Foundation Treatment and Compaction Diagram.

No.	Revisions	By	Date
1			

SEDGWICK COUNTY BUREAU OF PUBLIC SERVICES

TYPICAL SECTIONS
GREENWICH ROAD

PROJECT NO. 618-34 SEDGWICK COUNTY

PROFESSIONAL ENGINEERING CONSULTANTS, P.A.
ENGINEERS
WICHITA, KANSAS

Designed by	RCH	Checked by	WDH
Drawn by	BJS/MAF	Date JULY 1997	Job No. 95297-2

J:/1995/95297/002/typgreen.dgn 2 of 2
Drawn by: bjs/maf
Plotted by: DW 11-25-97