

SHEET NO.	TOTAL SHEETS
12	100

BY	DATE
REFERENCES NOTED	
REFERENCES CHECKED	

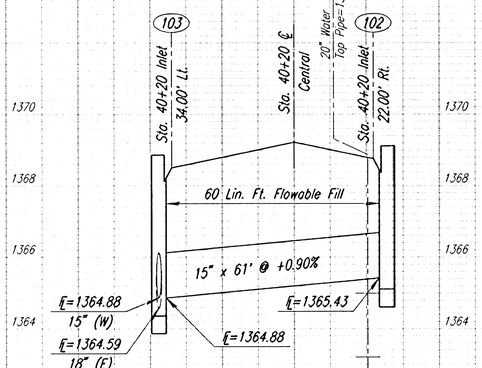

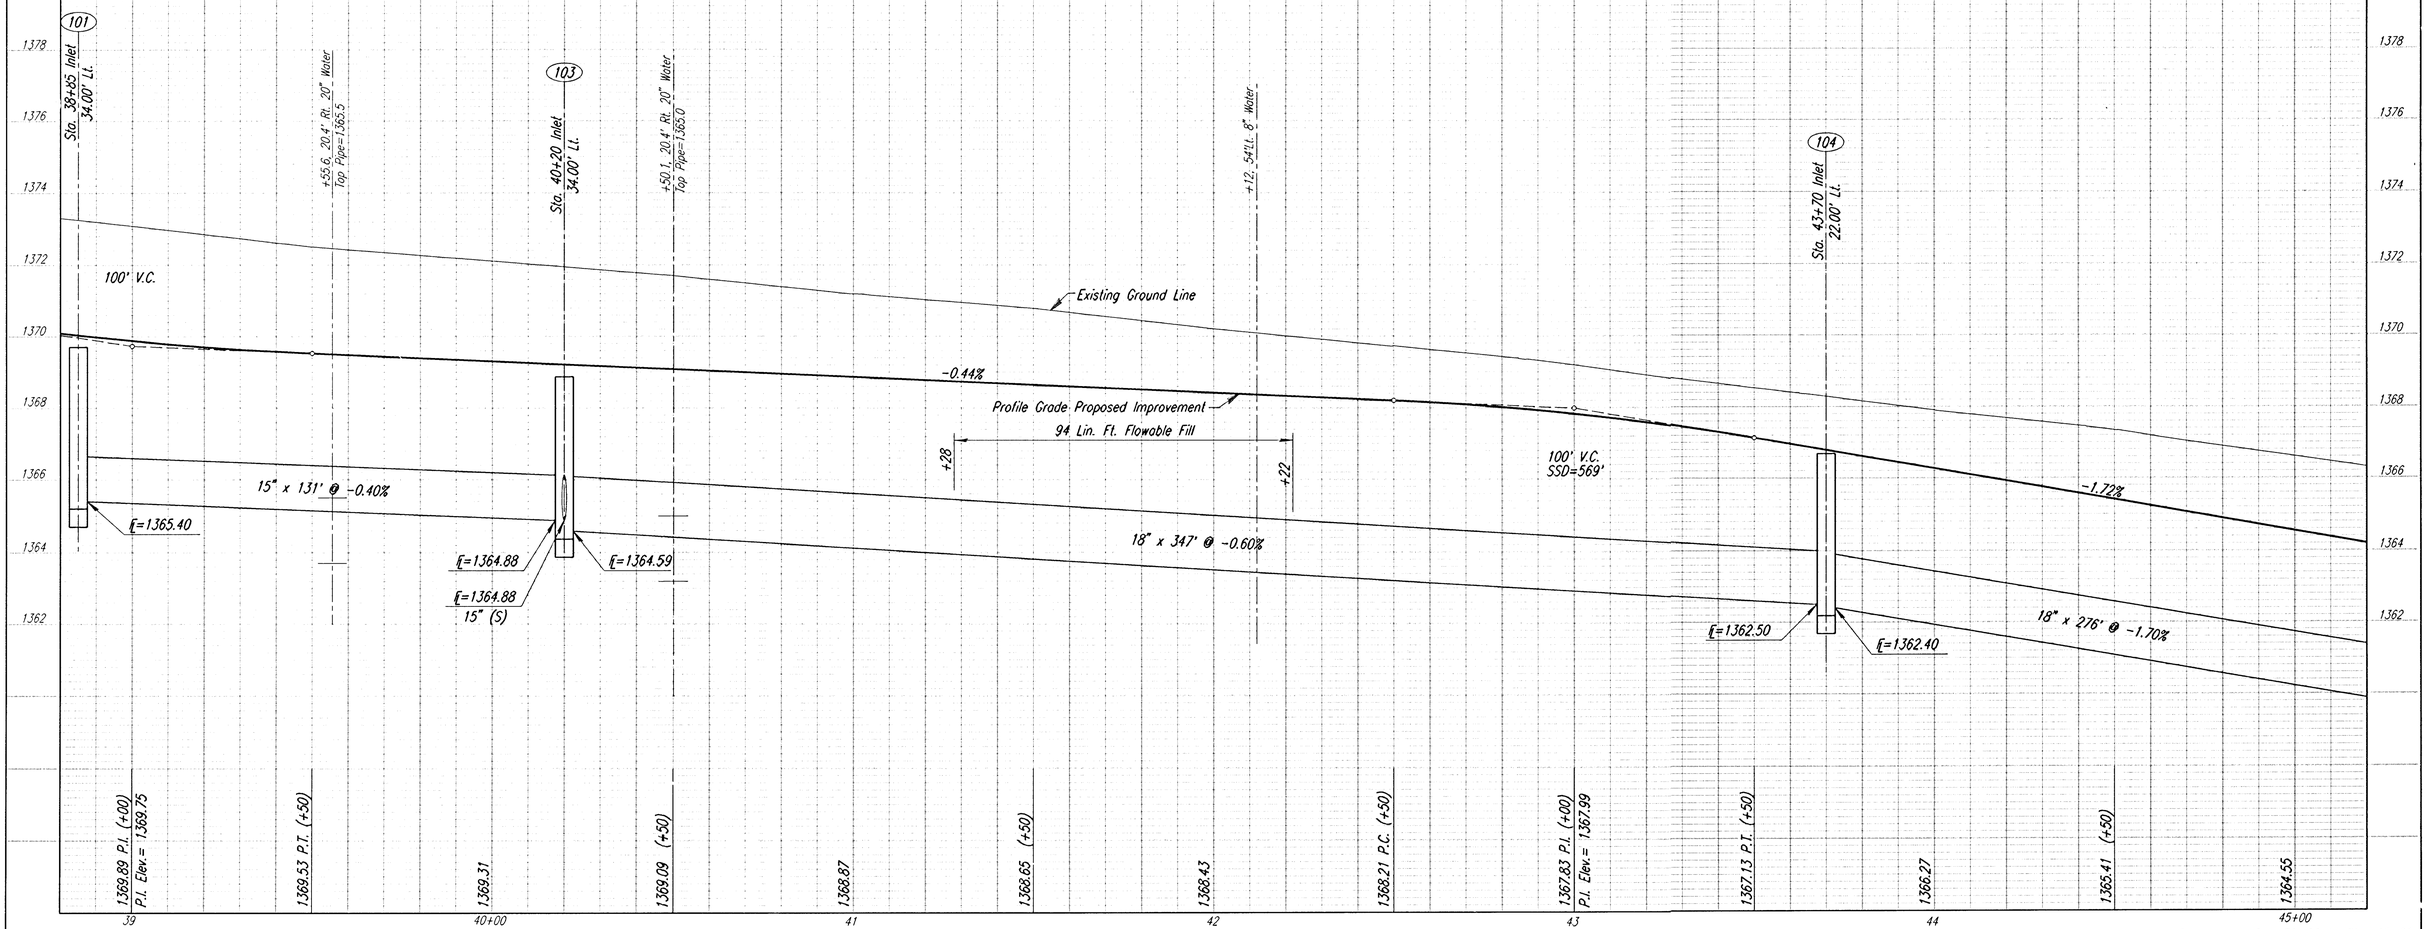

Central Ave. Sta. 39+00 to Sta. 45+00

12

i:/1995/95297/002/str-39-45.dgn
Drawn by: mdf 8-14-97
Plotted by: mdf