PROJECT NO.	YEAR	SHEET NO.	TOTAL SHEETS
618-34	1998	17	100

Scale: 1"=20'

SE 1/4, Sec. 15, T27S, R2E

Sta. 58+25 Construct
Curb Inlet (Type 22) Lt.
Install 24"x75'
Storm Sewer (RCP)(E)
Connect to 2-7'x7' R.C.B. (112)
See Sh. No. 50,54,G7

(111)

Sta. 58+69.39 ℄ Central Ave.=
Sta. 5+00 ℄ Jackson Ave.

Sta. 59+09 Extend
2-7'x7' R.C.B. 18.00' Lt.
and 25.00' Rt. (Rotate 10°)
See Sh. No. G7-73

Sta. 59+40 Construct
Curb Inlet (Type 22) Lt.
Install 15"x20'
Storm Sewer (RCP)(W)
Connect to 2-7'x7' R.C.B. (302)
See Sh. No. 50,54,G7

(301)

Sta. 60+10 Construct
Curb Inlet (Type 22) Lt.
Install 15"x64'
Storm Sewer (RCP)(W)
See Sh. No. 50,54

(300)

Todd E. Parker
MI-81-1

Remove 30"x 18" CMP

30' San. Sewer Esmt.

Exist. 8" San. Sewer

Concrete Pavement
(6" Uniform)(AE)

R/W 60' ℄

15' Temp. Const. Esmt.

Const. Limits

Combined Curb &
Gutter (Type I)

Exist. 8" San. Sewer

20' San. Sewer Esmt.

Exist. R/W 50' ℄

Barbed Wire Fence

Exist. 6" Gas (KGE)(Rec. Info.)

Wood Fence

Abandoned Pole

Ovhd. Tel. (SWB)

Exist. 6" Gas (KGE)(Rec. Info.)

+89.77, 32.50' Lt.
P.C. ℄ Sidewalk

+70.23, 32.50' Lt.
P.T. ℄ Sidewalk

5' Sidewalk

Exist. 4" Steel Waterline, abandoned (Beech) (Rec. Info.)

20" (PCCP) Water (Rec. Info.) (1)

8" Transite Waterline (Beech)(Rec. Info.)

Gravel Shoulder

℄ Central Avenue=Section Line

Profile Grade Line

Asphalt

Waterline

Ungd. Tele. (SWB)

Exist. 8" San. Sewer

Concrete Pavement
(6" Uniform)(AE)

Combined Curb &
Gutter (Type I)

50' R.
℄ Walk (Typ.)

+58.23, 32.50' Rt.
P.T. ℄ Sidewalk

R/W= Exist. R/W 50' ℄

15' Temp. Const. Esmt.

+79.77, 32.50' Rt.
P.C. ℄ Sidewalk

9" Bituminous Pavement with
6" Lime Treated Subgrade

R/W= Exist. R/W 50' ℄
Const. Limits

+60 Drainage Esmt.=
Exist R/W 50' ℄

(400)

Sta. 59+40 Construct
Curb Inlet (Type 22) Rt.
Install 15"x19'
Storm Sewer (RCP)(W)
Connect to 2-7'x7' R.C.B. (401)
See Sh. No. 51,54,G7

Drainage Esmt.

Sta. 5+59.40 Construct
Flume Inlet Lt. and
10.5 Lin. Ft. Slope Drain
See Sh. No. G1

GILDER'S GARDENS ADDITION

2" Light Type
Surfacing (SA-X)

Duane L. O'Hara and Wife
MI-246

Remove 18" CMP

House
12123

+19 ℄
18' Drive

+06.71 Drainage Esmt.
150' ℄

150' ℄

+60 Drainage Esmt.
150' ℄

NE 1/4, Sec. 22, T27S, R2E

Remove 49"x 33" CMP

Concrete Pavement
(6" Uniform)(AE)

R/W= Exist. R/W 50' ℄

36" Cottonwood (Spare)

6'x4' RCB

Sign

Ovhd. Elec.

+31.29
22' Rt.

P.C.

P.T. +19.86
22' Rt.

+09.71 32.50' Rt.
℄ Sidewalk

+75, 39.40' Lt.

1,340.33

+100, 40.43' Lt.

1,340.15

Grade Channel @ -0.70%

+125, 41.47' Lt.

1,339.98

+150, 42.50' Lt.
Match

1,339.80

℄ Jackson Ave.

R/W=Exist. R/W

Exist. 8" Water

Ungd. Tele. (SWB)

Asphalt

Gravel

3-12" Mulberry

18" Pine

2" Bush

24" Pine

+19.99 R/W=
Exist. R/W 50' ℄

+58.42 R/W=
Exist. R/W 80' ℄

+41.44 32.50' Rt.
℄ Sidewalk

+78.23, 32.50' Rt.
P.T. ℄ Sidewalk

+39 ℄
16' Drive

15' Temp. Const. Esmt.

+99.77, 32.50' Rt.
P.C. ℄ Sidewalk

Remove 49"x 33" CMP

2" Light Type
Surfacing (SA-X)

Brian T. Begley
MI-247

GILDER'S GARDENS ADDITION

Sta. 57+48 Construct
Manhole Adjustment Rt.
from Elev. 1349.81
to Elev. 1350.55.
See Sh. No. G5,G6

(206)

Sta. 58+25 Construct
Curb Inlet (Type 22) Rt.
Install 15"x7'
Storm Sewer (RCP)(S)
Connect to 6'x4' R.C.B. (207)
See Sh. No. 50,54

(208)

Sta. 58+40 Construct
Inlet-Manhole (Special) Rt.
Install 24"x15'
Storm Sewer (RCP)(N)
Connect to 6'x4' R.C.B. (209)
See Sh. No. 50,55

Sta. 5+59.40 Construct
Flume Inlet Rt.
See Sh. No. G1

See Sh. No. 42 for
Intersection Detail.

Remove 49"x 33" CMP

BM #30: CHIS "a" CENTER SOUTH HUBGUARD RCBC UNDER CENTRAL AVE., 40' EAST OF ℄ JACKSON ST., 260' EAST OF N1/4 COR. SEC. 22, T27S, R2E. 22' RT. STA. 59+09 ELEV.=1349.26

UTILITIES

Water	Beech
Water (1)	Wichita Water Dept.
Power	Kansas Gas & Electric
Gas	Kansas Gas & Electric
Telephone	Southwestern Bell
Cable TV	Multimedia Cablevision
San. Sewer	Sedgwick County

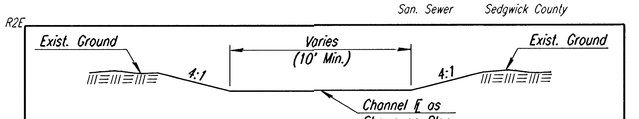

CHANNEL TYPICAL SECTION

No.	Revisions	By	Date
1			

SEDGWICK COUNTY BUREAU OF PUBLIC SERVICES

CENTRAL AVENUE

STA. 57+00 TO STA. 63+00

PROJECT NO. 618-34 SEDGWICK COUNTY

PROFESSIONAL ENGINEERING CONSULTANTS, P.A.
ENGINEERS
WICHITA, KANSAS

Designed by	JPS	Checked by	WDH
Drawn by	BJS	Date JULY 1997	Job No. 95297-2

i:/1995/95297/002/str57-63.dgn
Drawn by: bjs/maf
Platted by: maf 8-14-97