PROJECT NO.	YEAR	SHEET NO.	TOTAL SHEETS
618-34	1998	110	100

Scale: 1"=40'

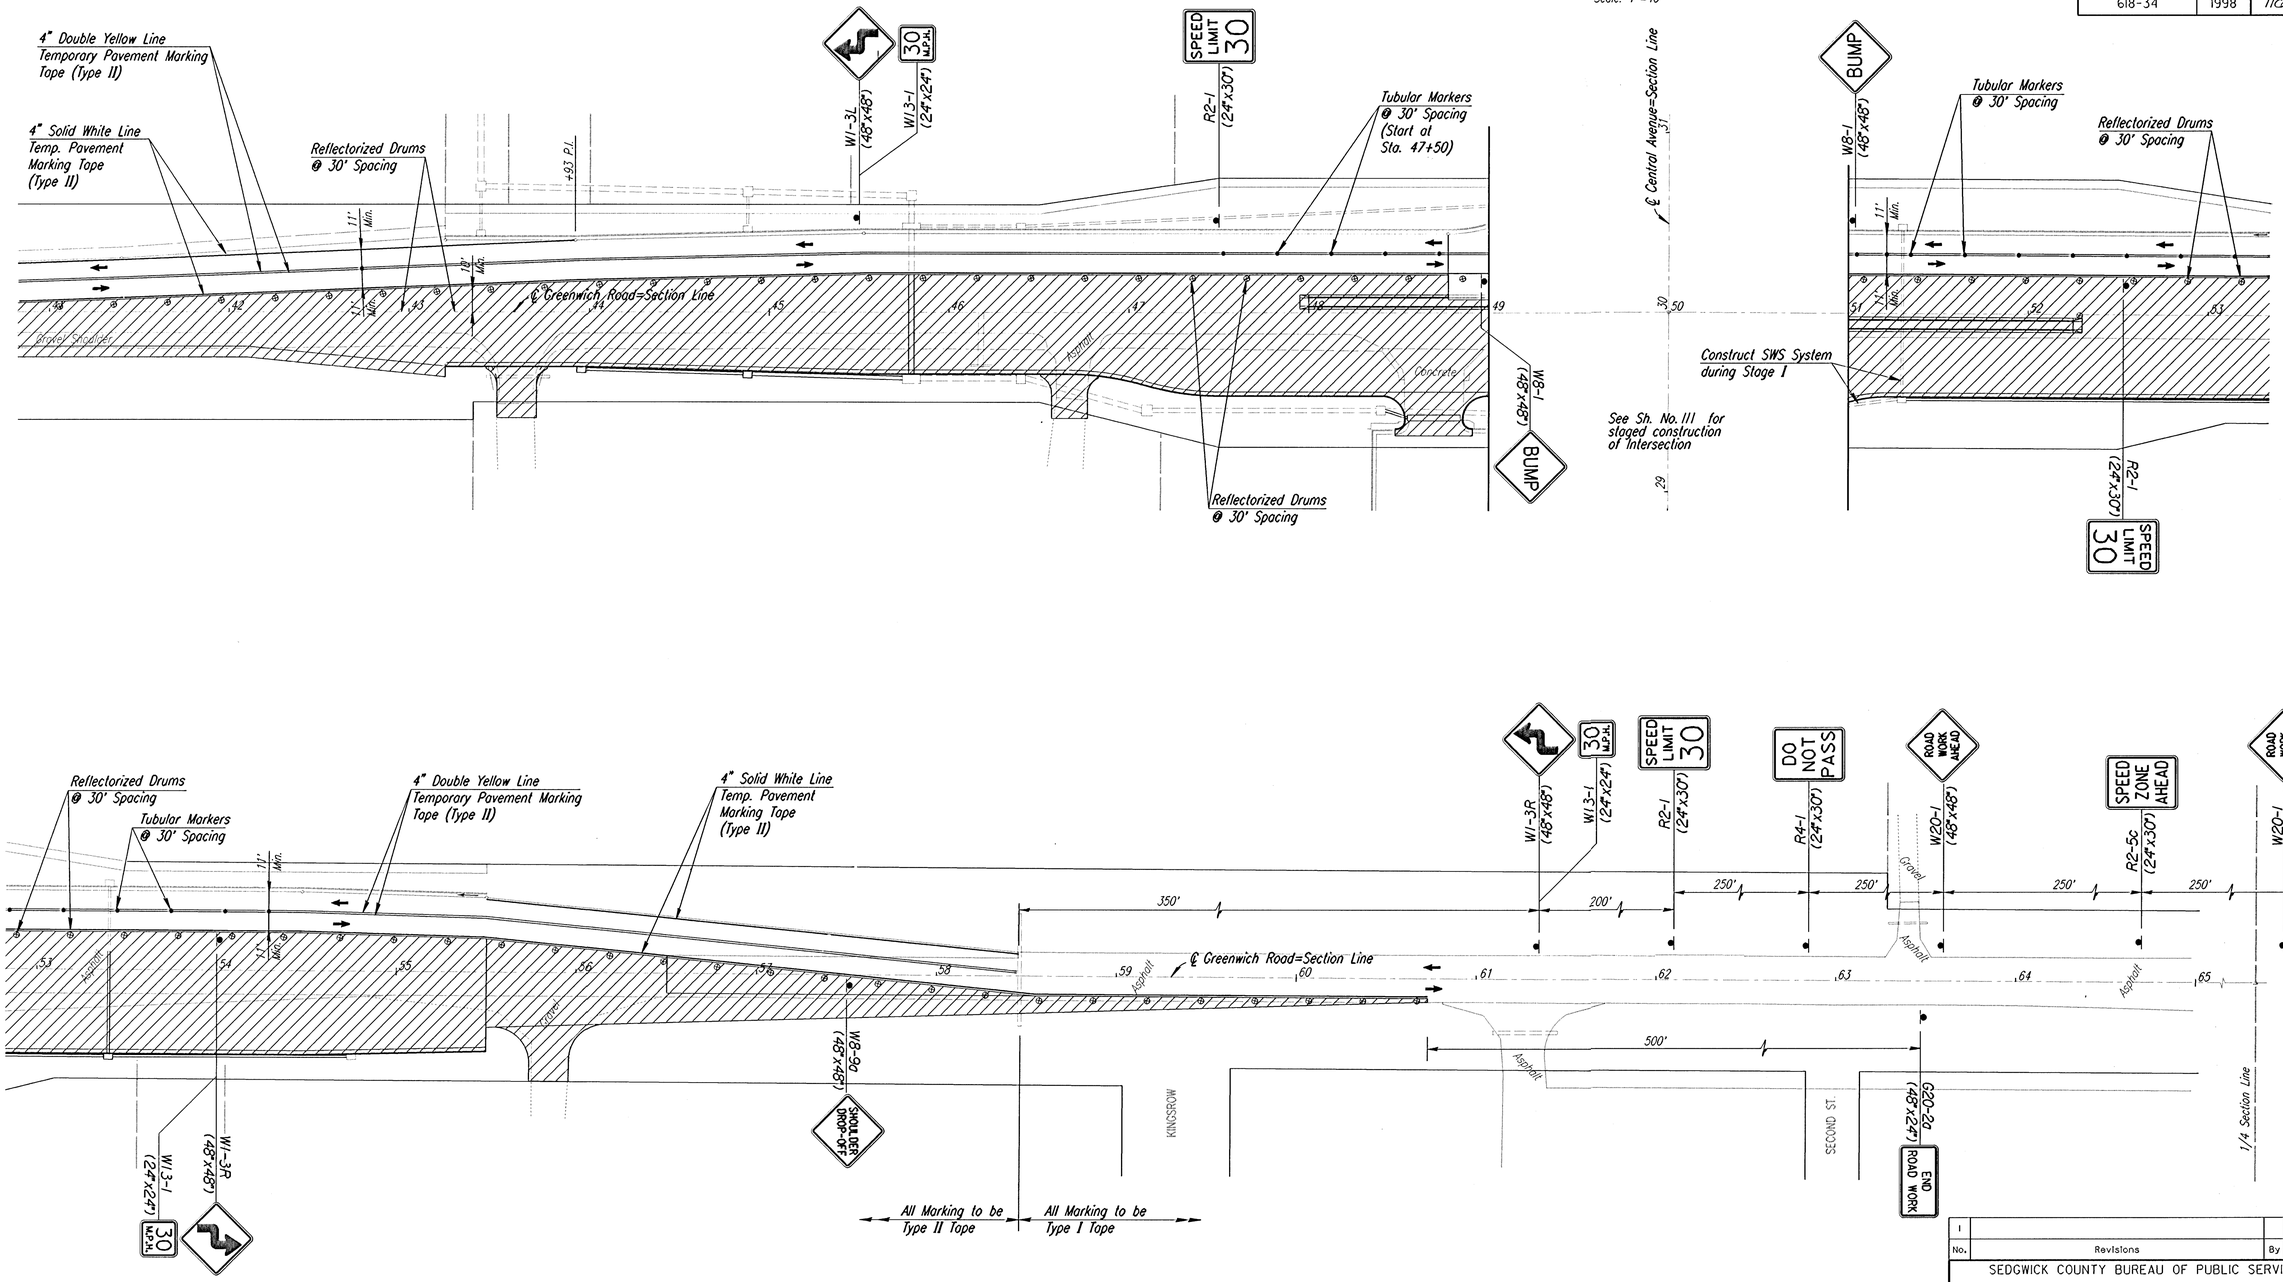

No.	Revisions	By	Date
1			

SEDGWICK COUNTY BUREAU OF PUBLIC SERVICES

TRAFFIC CONTROL
STAGE IIIB

GREENWICH STA. 41+00 TO STA. 61+00

PROJECT NO. 618-34 SEDGWICK COUNTY

PROFESSIONAL ENGINEERING CONSULTANTS, P.A.
ENGINEERS
WICHITA, KANSAS

Designed by	WDH	Checked by	RPG
Drawn by	MAF	Date JULY 1997	Job No. 95297-2

I:/1995/95297/002/frontgreend.dgn
Drawn by: maf
Plotted by: maf 7-25-97

110