
SHEET NO.	TOTAL SHEETS
146	169

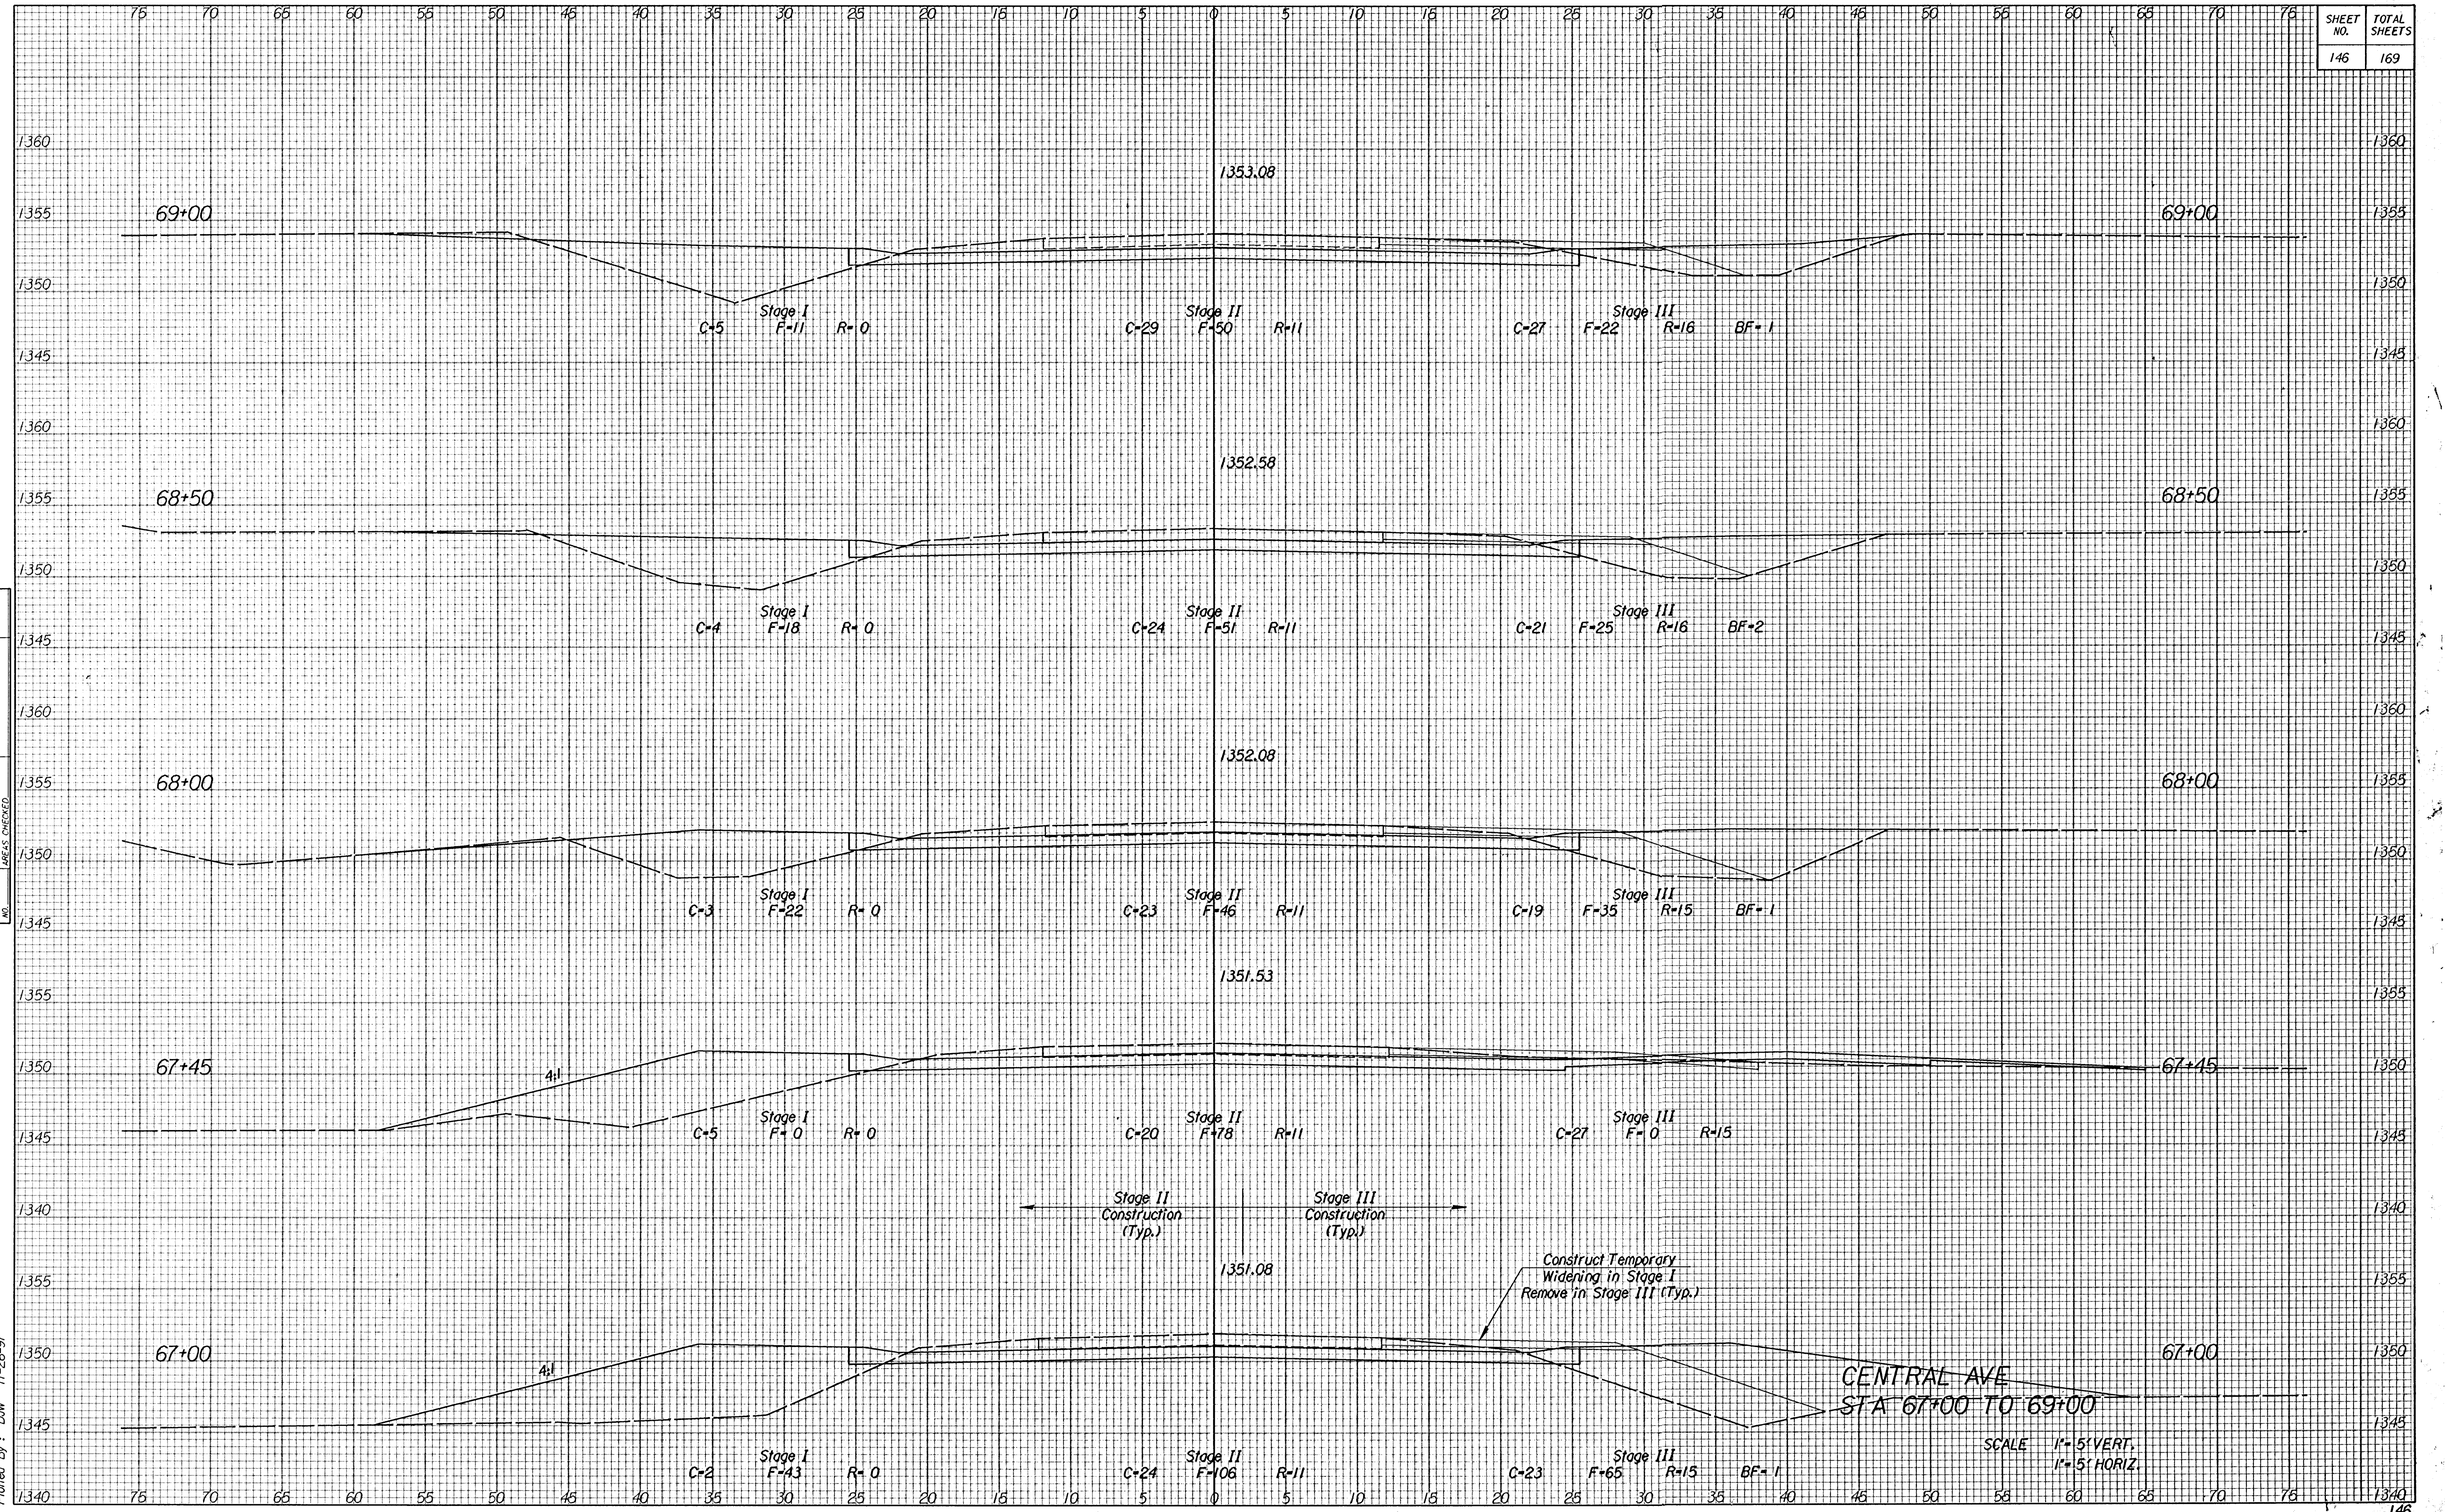

CENTRAL AVE
STA 67+00 TO 69+00

SCALE 1"=5' VERT.
1"=5' HORIZ.

NOTE BOOK	TEMPLATE AREAS CHECKED
NO.	

i:/1995/95297/002/xsec_cen.dgn
Drawn By : RCH
Plotted By : DJW 11-26-97