
SHEET NO.	TOTAL SHEETS
149	169

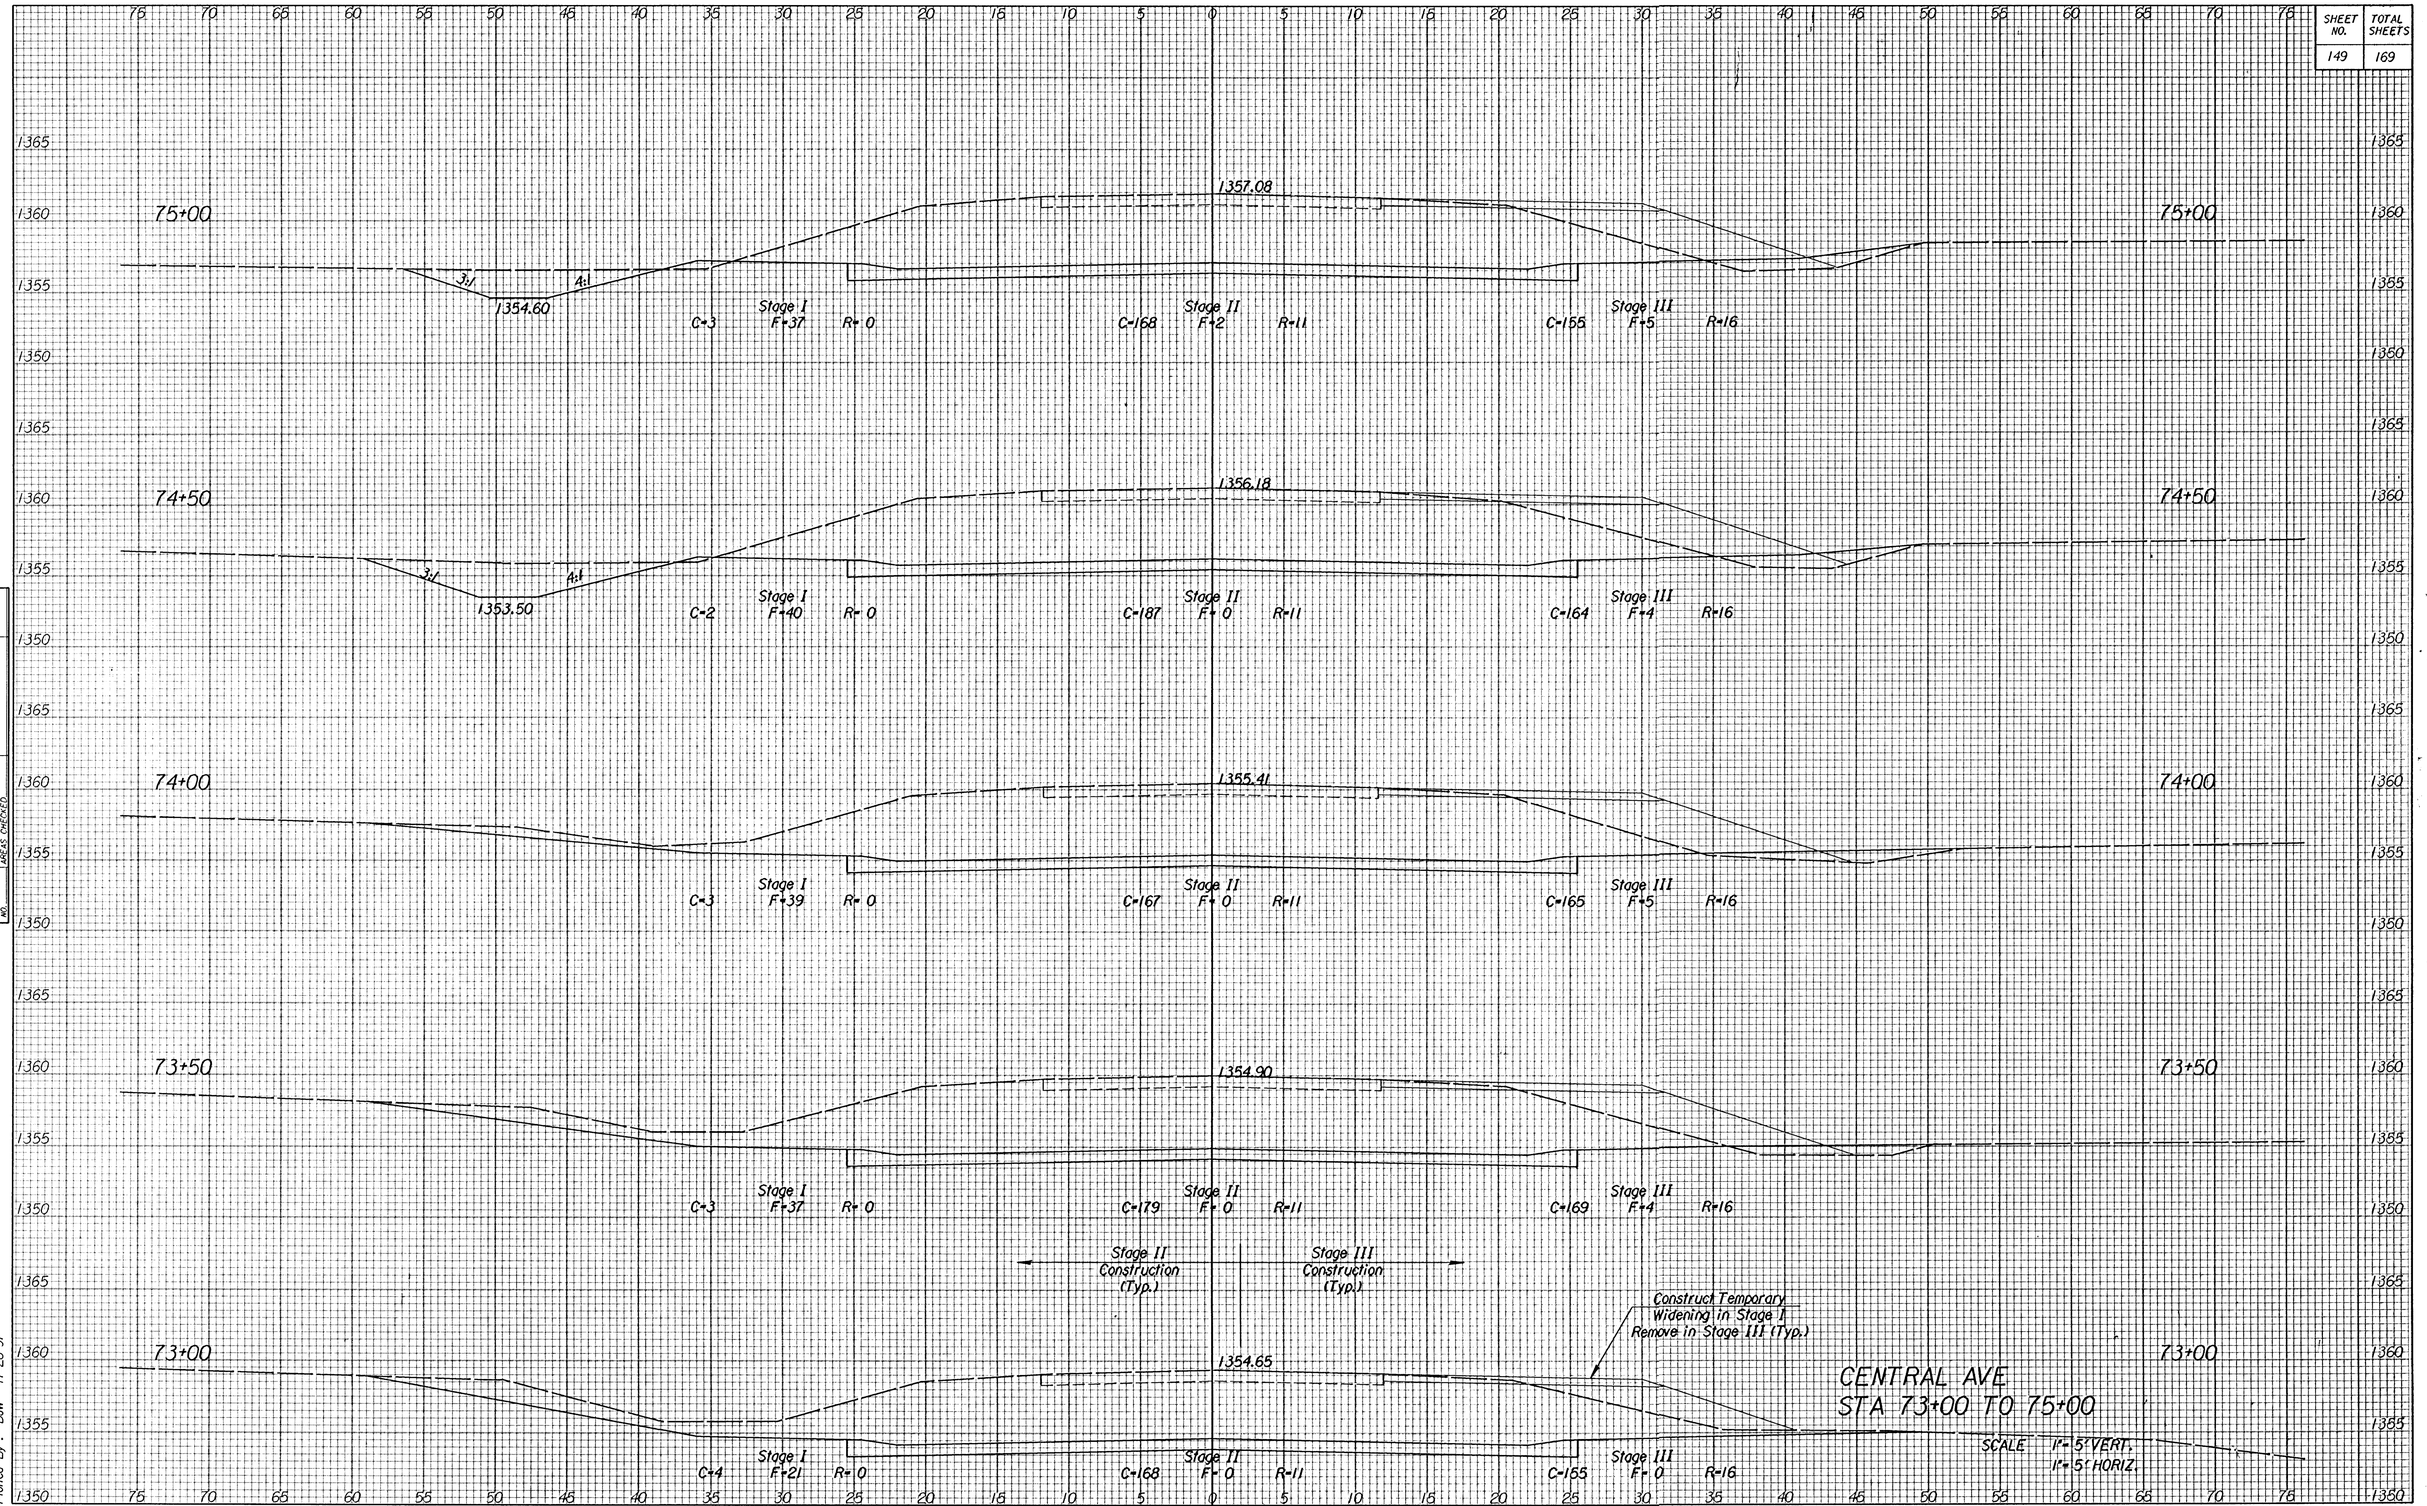

CENTRAL AVE
STA 73+00 TO 75+00

SCALE 1"=5' VERT.
1"=5' HORIZ.

NOTE BOOK TEMPLATE
AREAS
AREAS CHECKED
NO.

i:/1995/95297/002/xsec_cen.dgn
Drawn By : RCH
Plotted By : DJW 11-26-97