
SOUTH SENECA 48TH. TO MAC ARTHUR
IMPROVEMENTS
PAVING CROSS SECTIONS

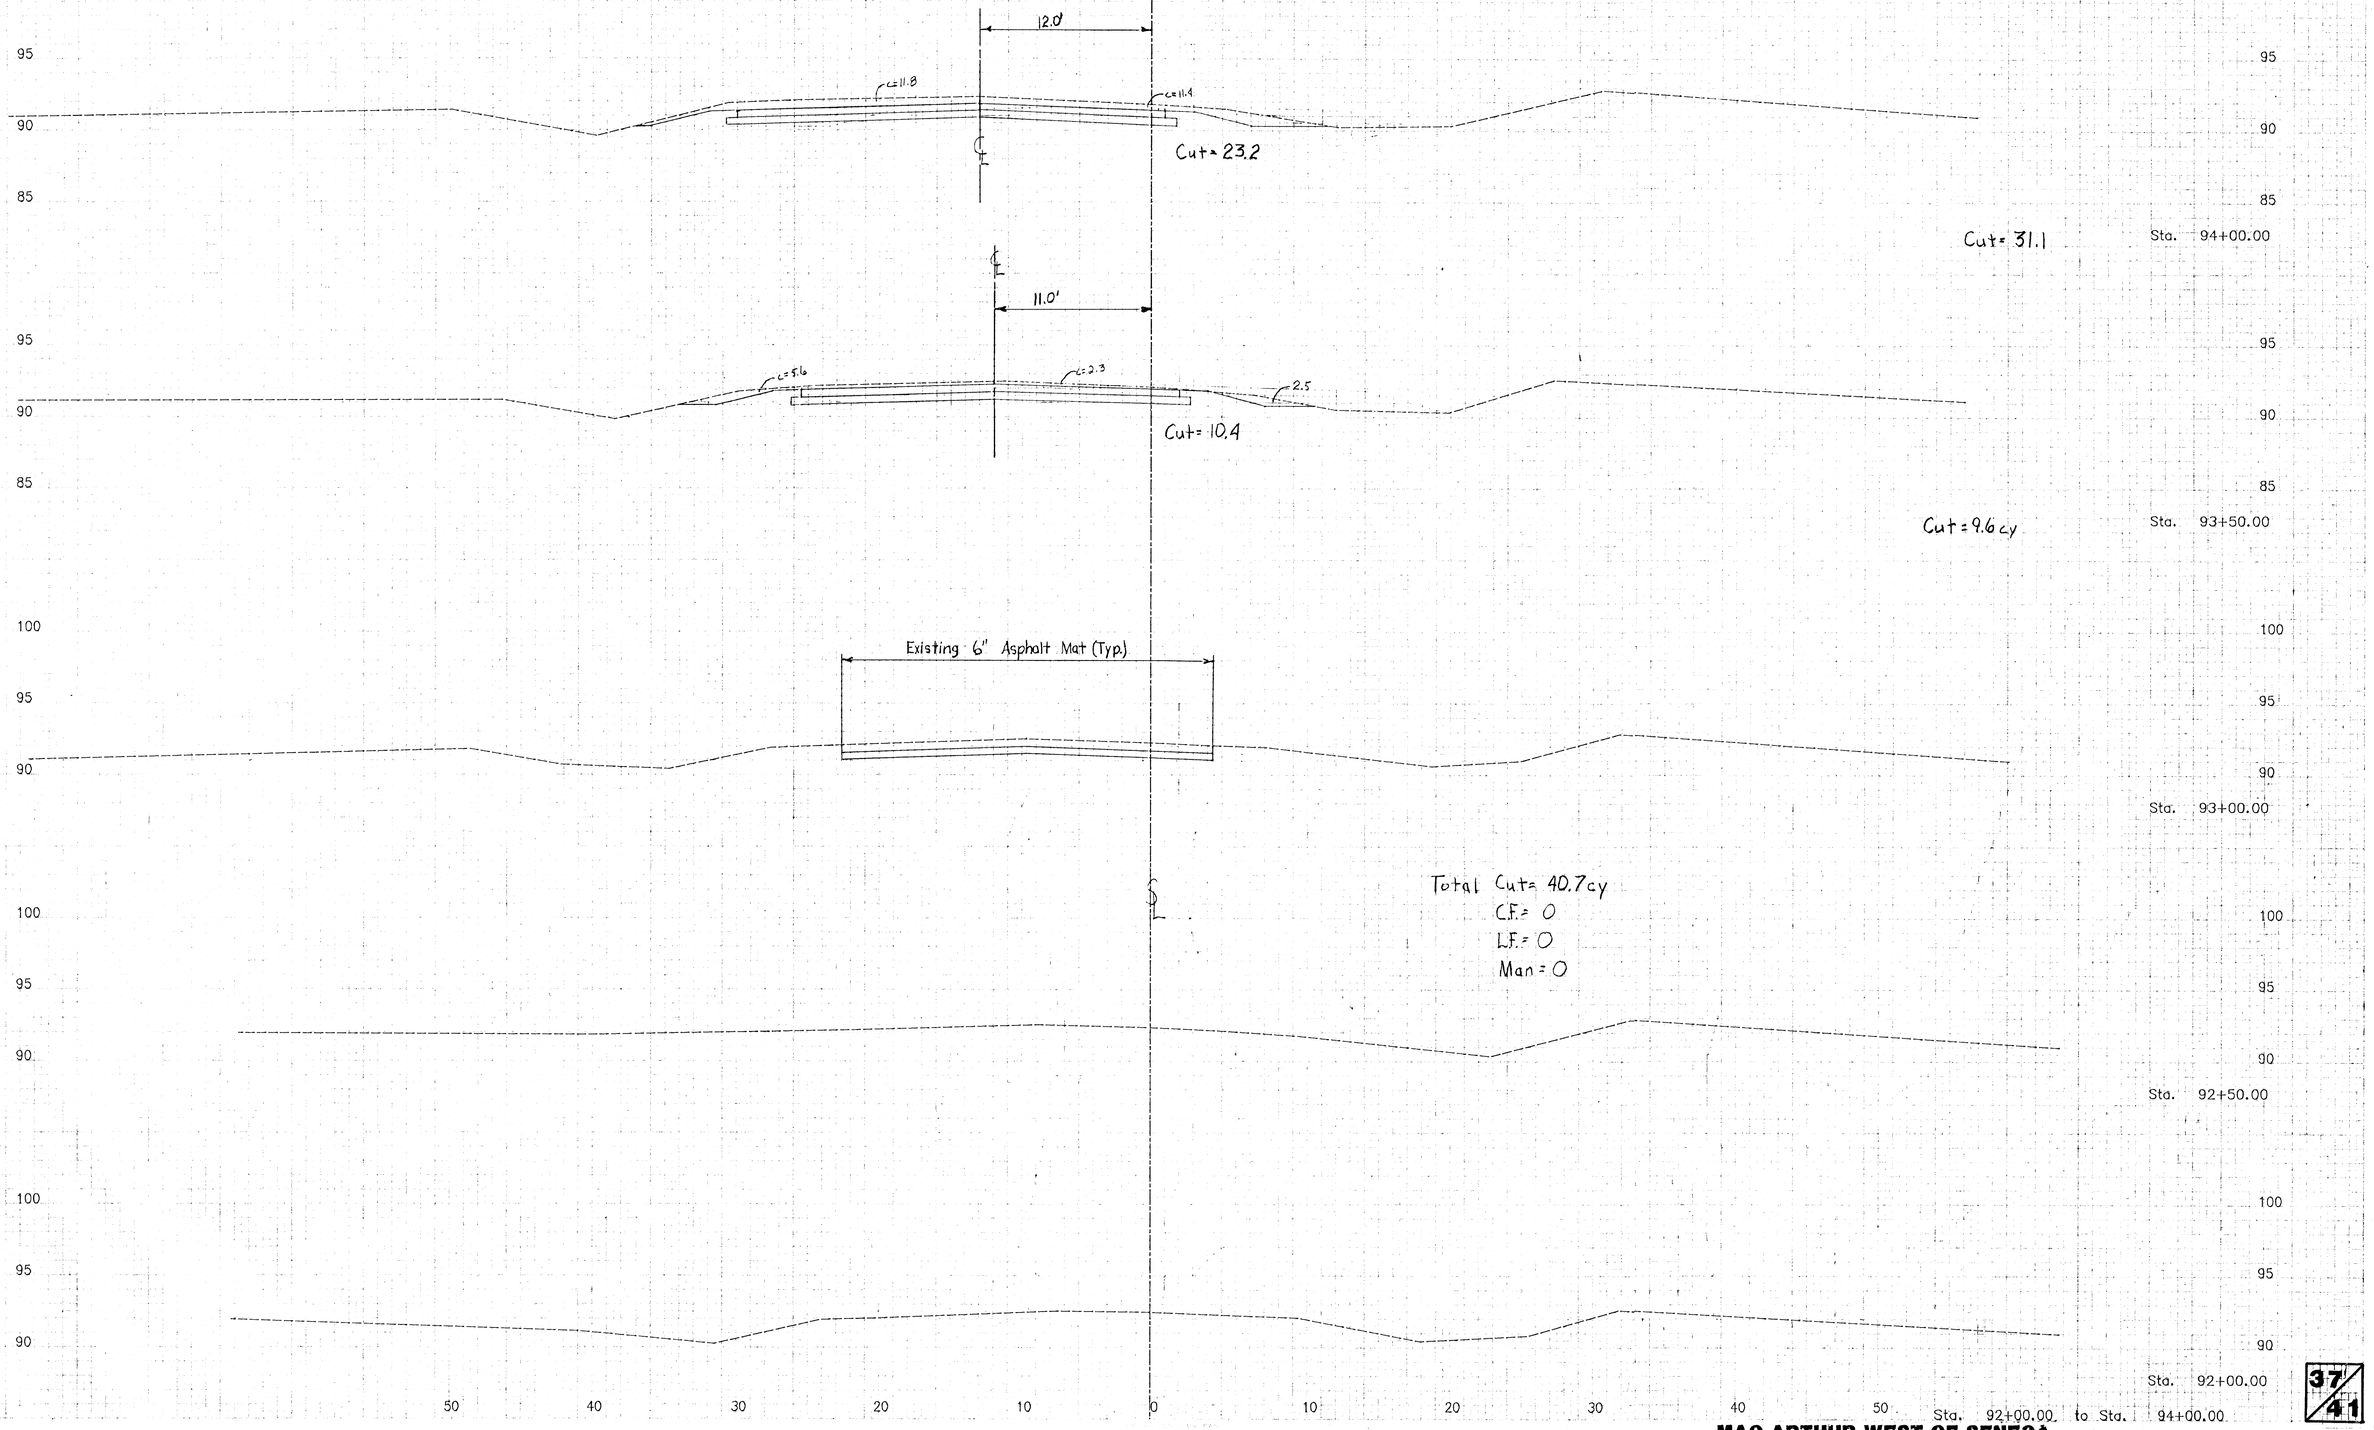


Sta. 92+00.00 to Sta. 94+00.00

MAC ARTHUR WEST OF SENECA