| FHWA REGION NO. | STATE | PROJECT NO. | FISCAL YEAR | SHEET NO. | TOTAL SHEETS |
|---|---|---|---|---|---|
| 7 | KANSAS | 87TE-0040-01 | 1997 | 7 | 33 |

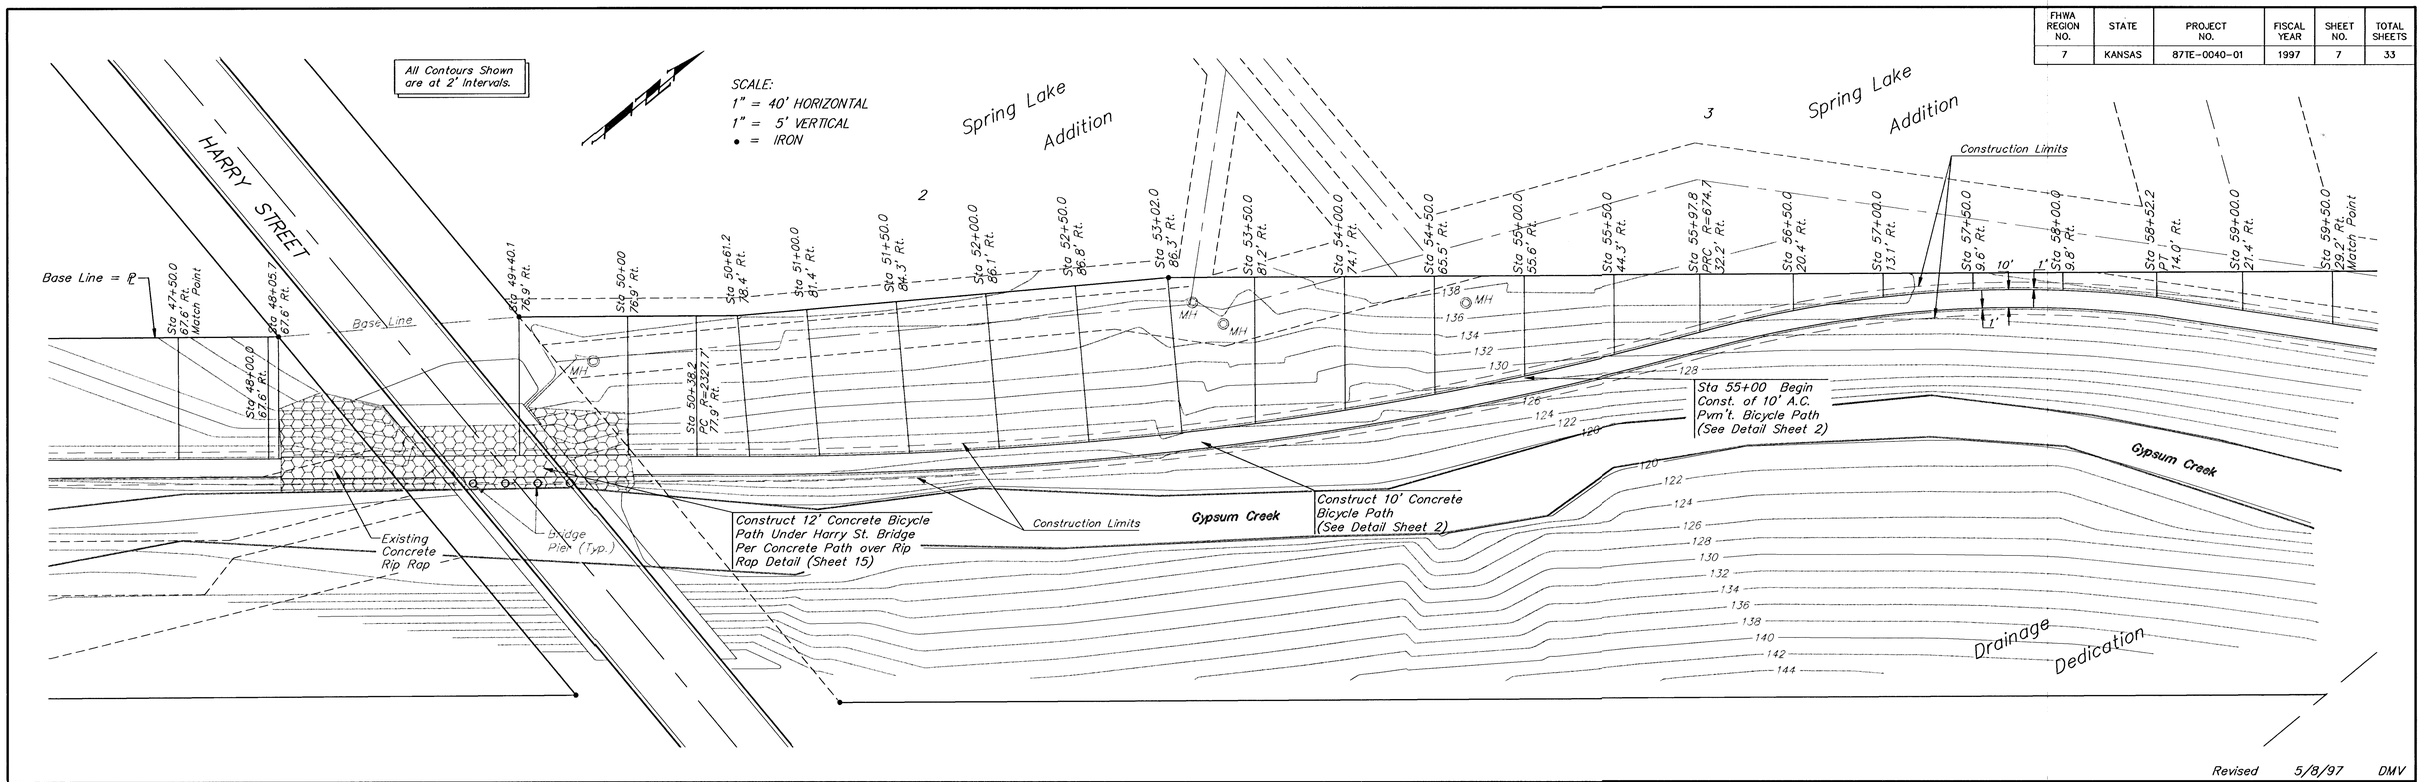


Revised 5/8/97 DMV

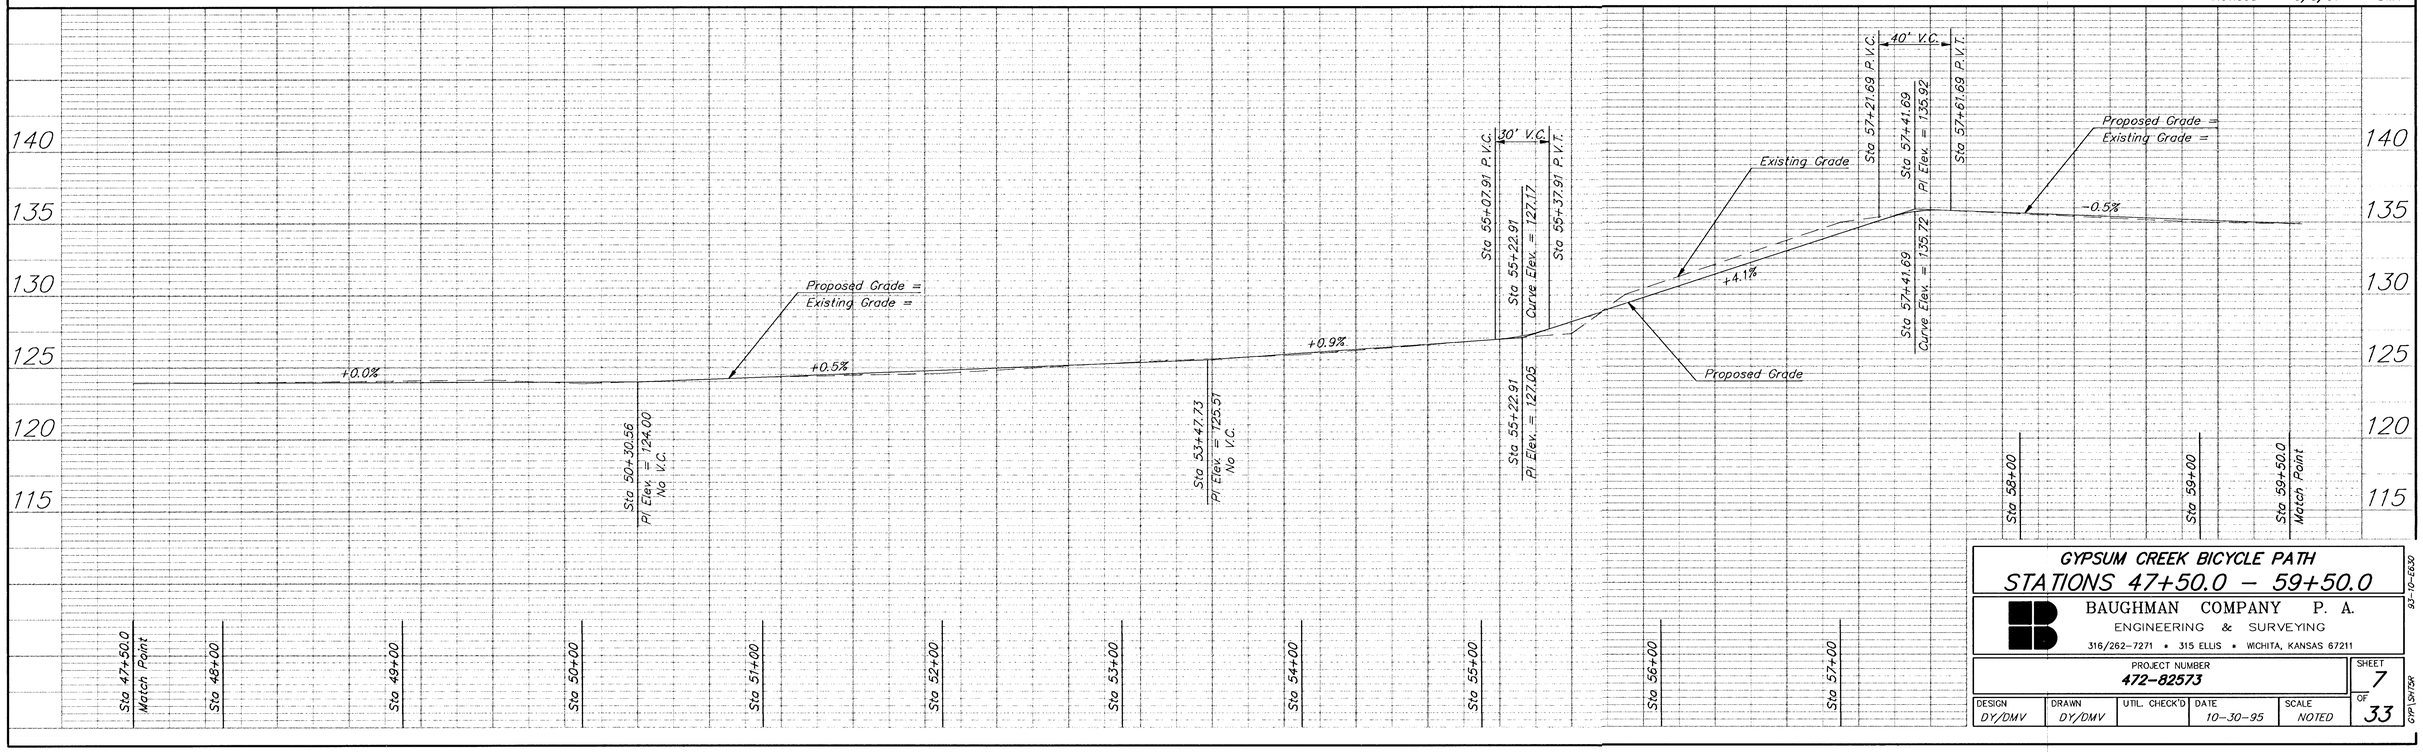


GYPLSHTSR

**GYPSUM CREEK BICYCLE PATH**

**STATIONS 47+50.0 – 59+50.0**

BAUGHMAN COMPANY P. A.
ENGINEERING & SURVEYING
316/262-7271 • 315 ELLIS • WICHITA, KANSAS 67211

| PROJECT NUMBER | SHEET |
|---|---|
| 472-82573 | 7 OF 33 |

| DESIGN | DRAWN | UTIL. CHECK'D | DATE | SCALE |
|---|---|---|---|---|
| DY/DMV | DY/DMV | | 10-30-95 | NOTED |

97-10-0830