| FHWA REGION NO. | STATE | PROJECT NO. | FISCAL YEAR | SHEET NO. | TOTAL SHEETS |
|---|---|---|---|---|---|
| 7 | KANSAS | 87TE-0040-01 | 1997 | 9 | 33 |

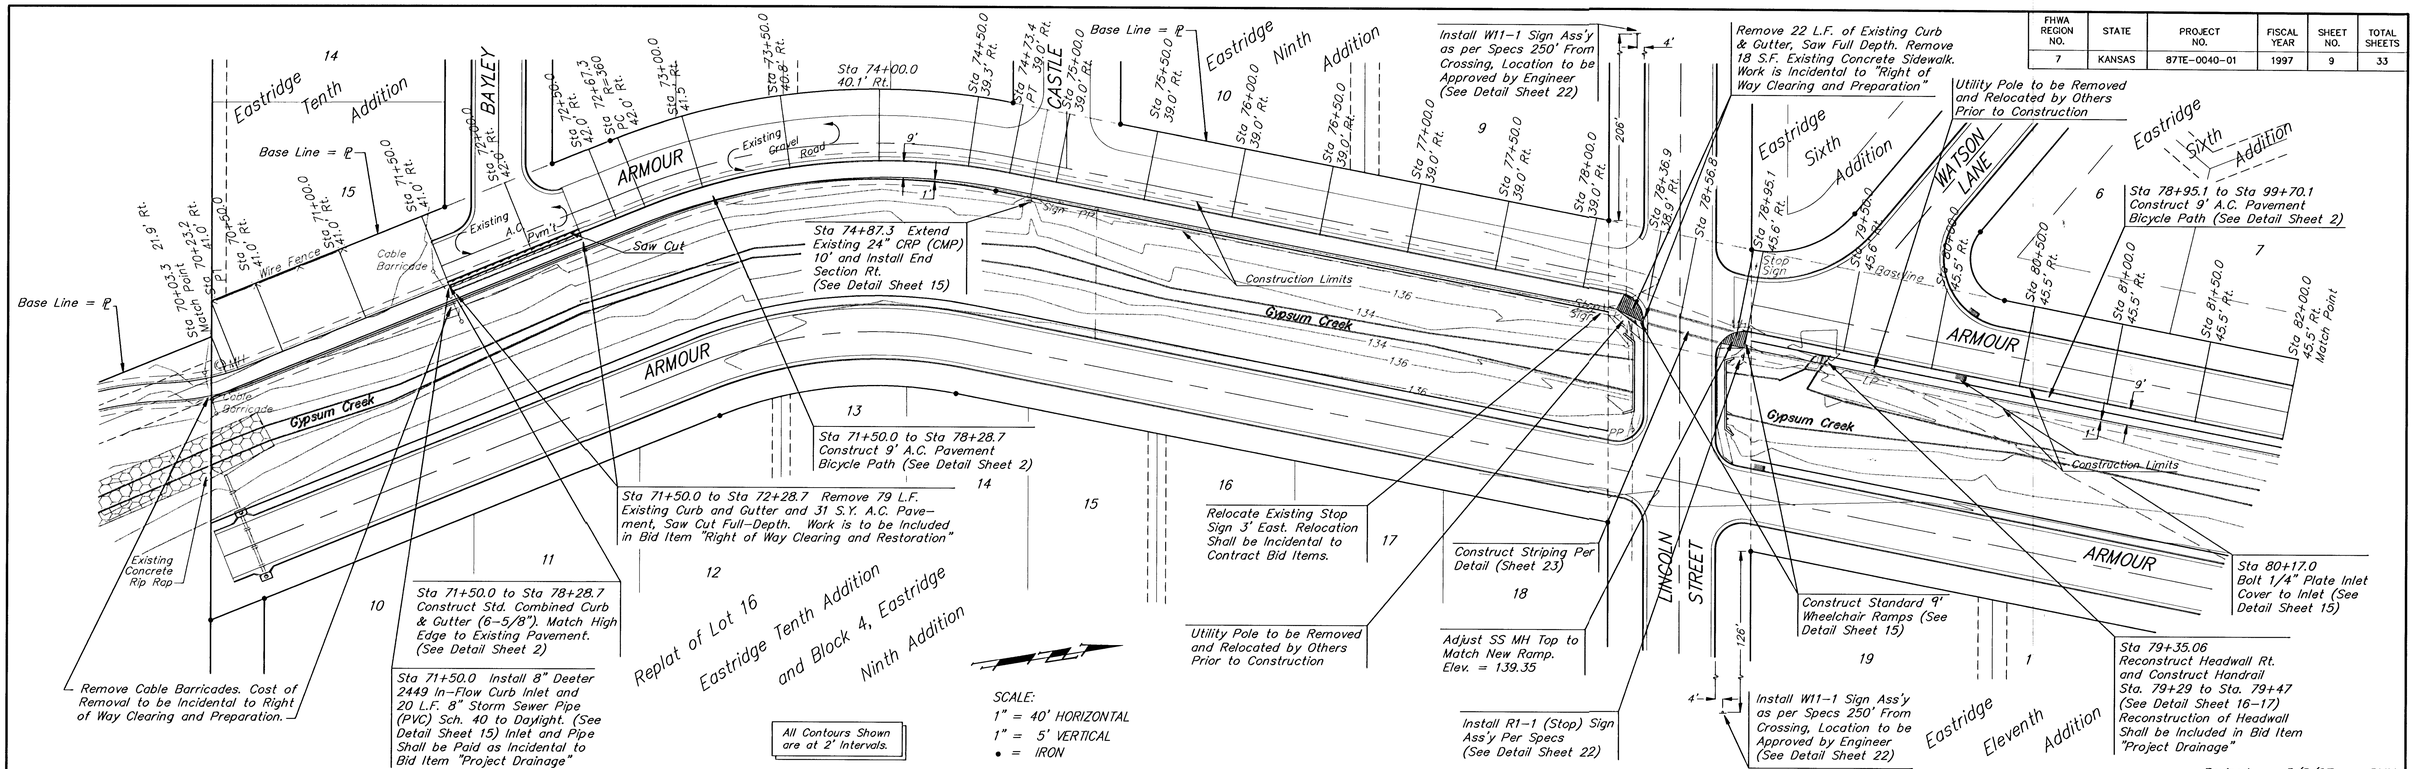


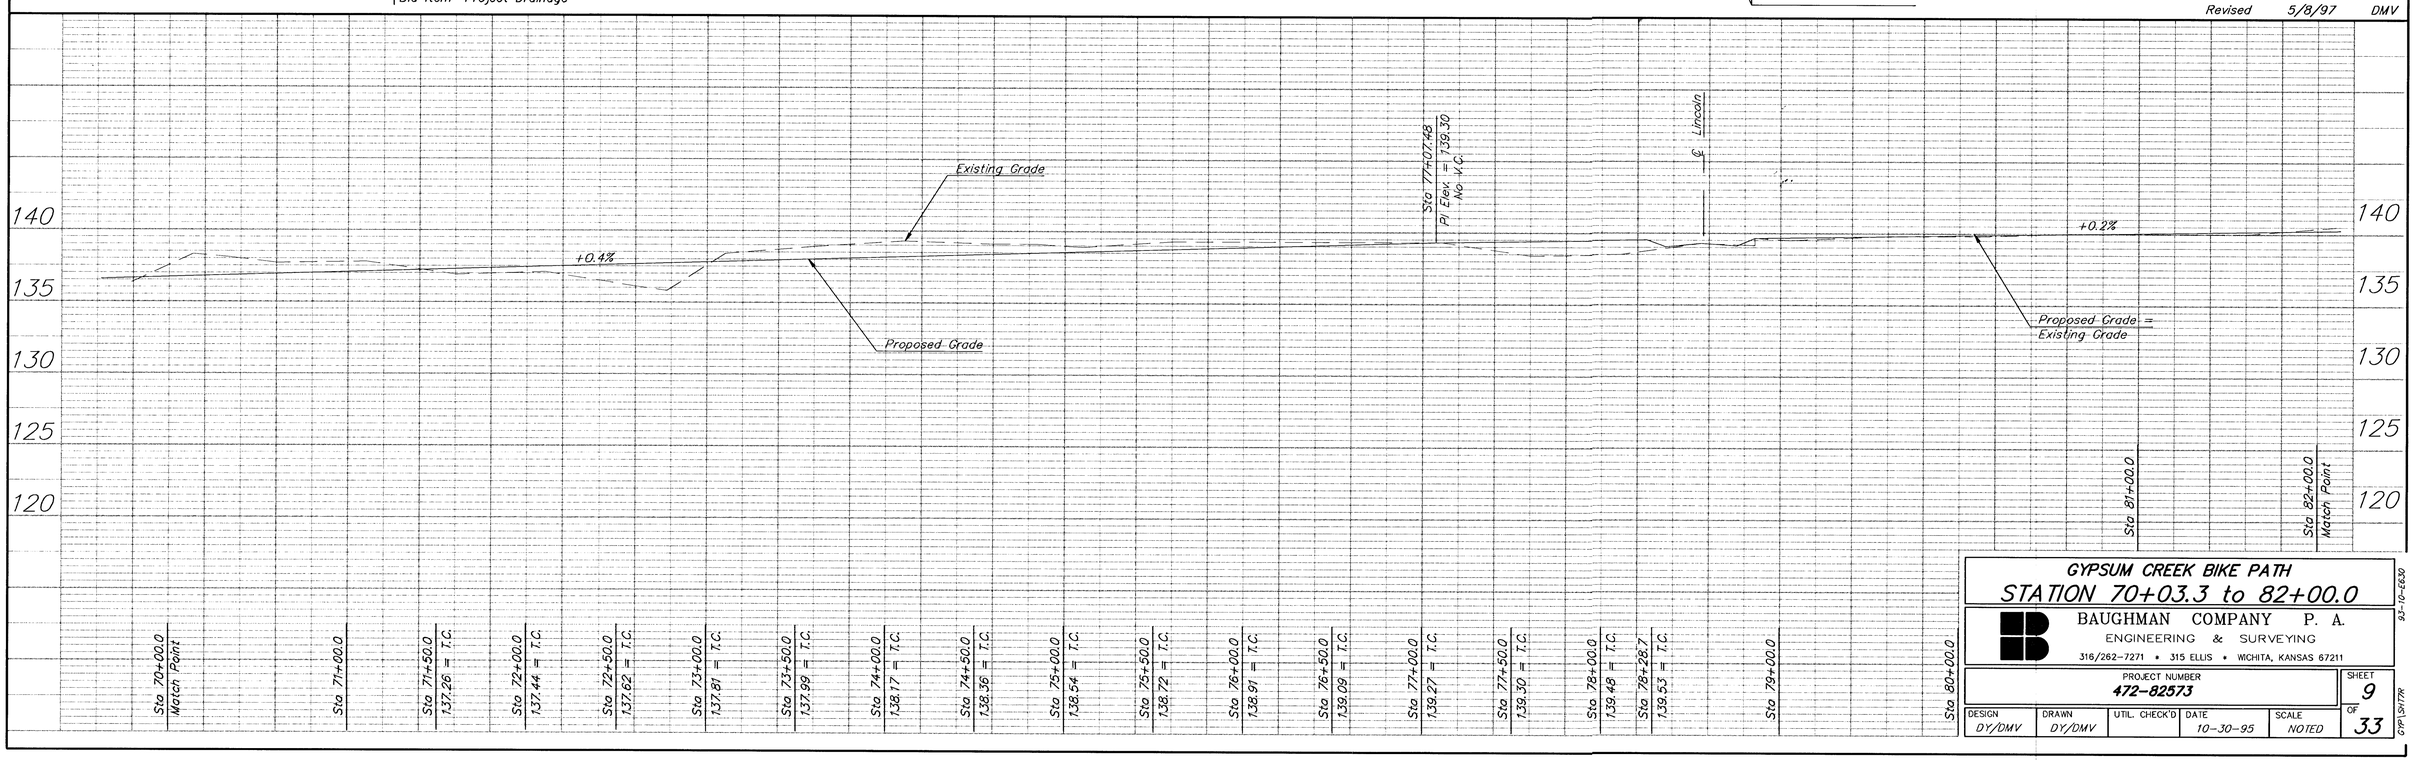


GYPSUM CREEK BIKE PATH

STATION 70+03.3 to 82+00.0

BAUGHMAN COMPANY P. A.
ENGINEERING & SURVEYING
316/262-7271 • 315 ELLIS • WICHITA, KANSAS 67211

| PROJECT NUMBER | SHEET |
|---|---|
| 472-82573 | 9 OF 33 |

| DESIGN | DRAWN | UTIL. CHECK'D | DATE | SCALE |
|---|---|---|---|---|
| DY/DMV | DY/DMV | | 10-30-95 | NOTED |

93-10-6830

GYPSHTTR