| FHWA REGION NO. | STATE | PROJECT NO. | FISCAL YEAR | SHEET NO. | TOTAL SHEETS |
|---|---|---|---|---|---|
| 7 | KANSAS | 87TE-0040-01 | 1997 | 12 | 33 |

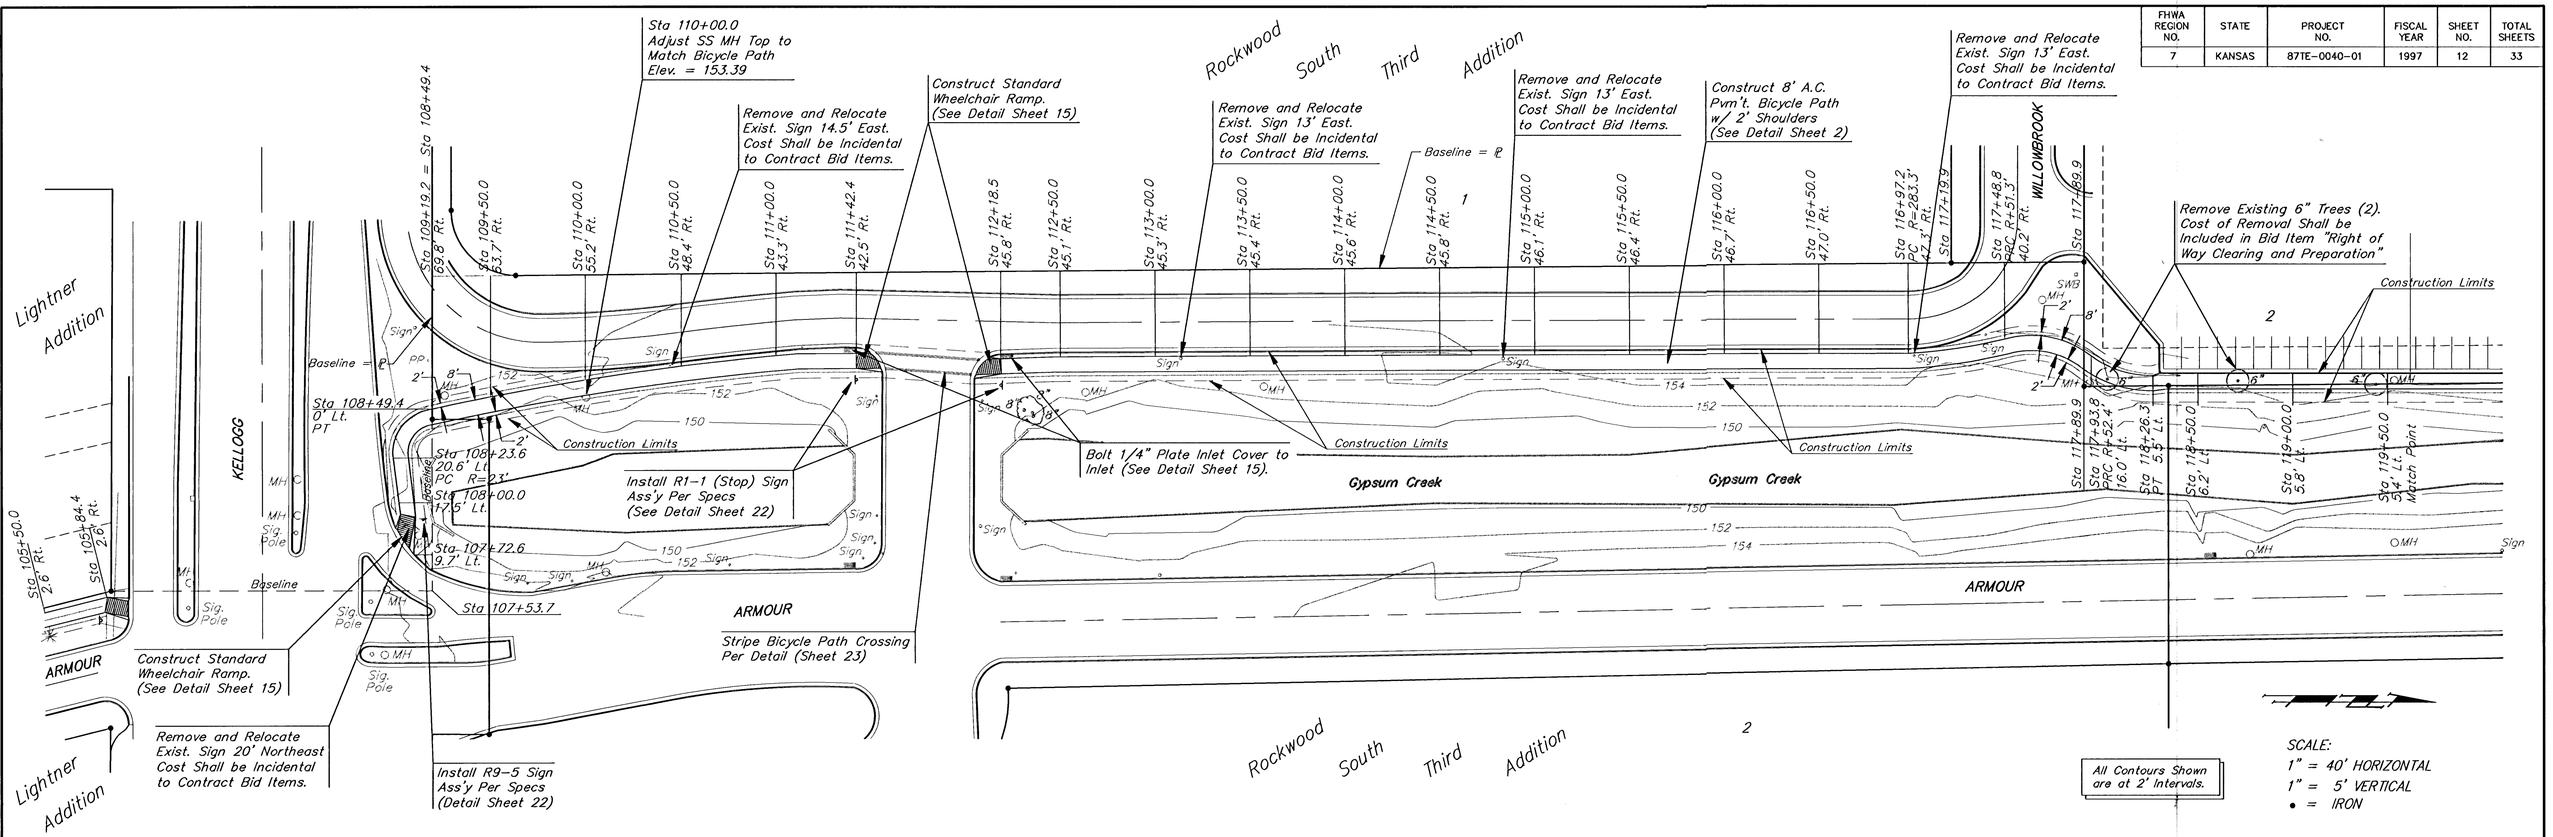


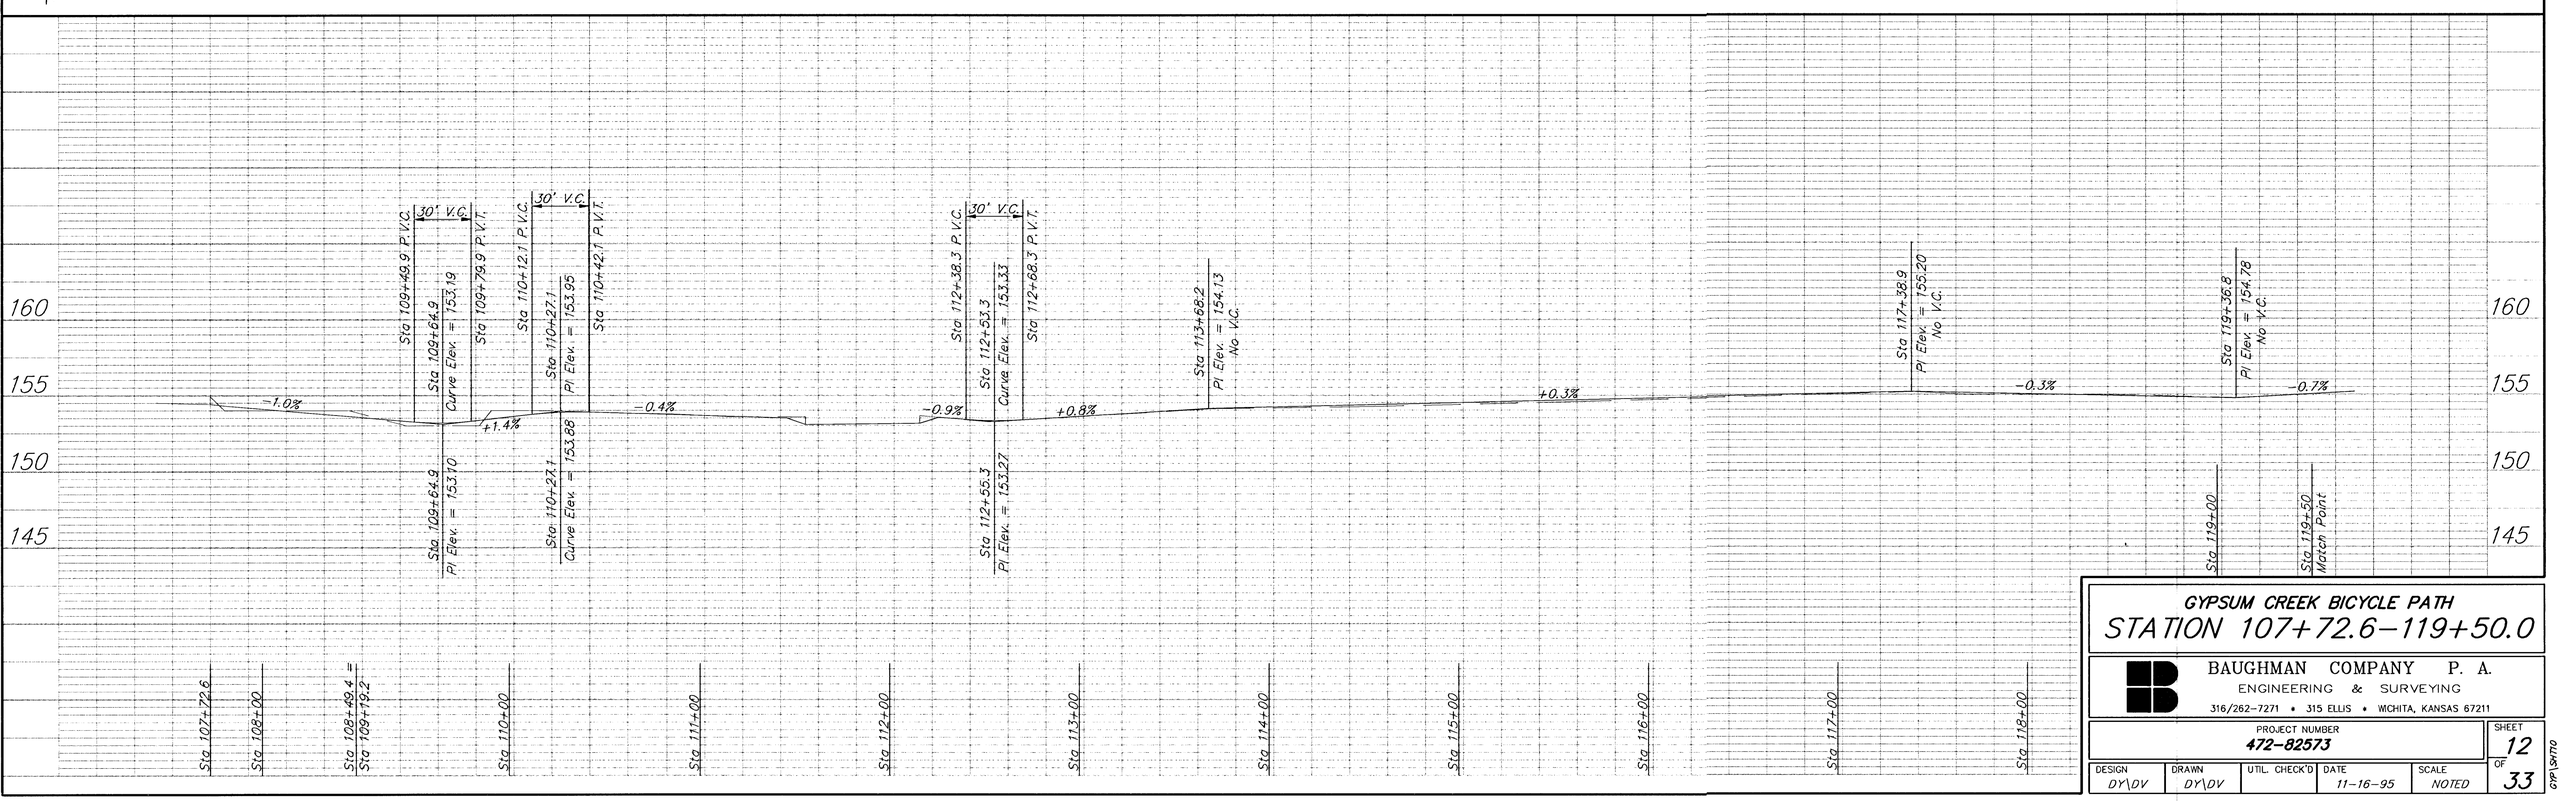


GYPSUM CREEK BICYCLE PATH

STATION 107+72.6–119+50.0

BAUGHMAN COMPANY P. A.
ENGINEERING & SURVEYING
316/262-7271 • 315 ELLIS • WICHITA, KANSAS 67211

| PROJECT NUMBER | SHEET |
|---|---|
| 472-82573 | 12 OF 33 |

| DESIGN | DRAWN | UTIL. CHECK'D | DATE | SCALE |
|---|---|---|---|---|
| DY\DV | DY\DV | | 11-16-95 | NOTED |

GYP\SHT10