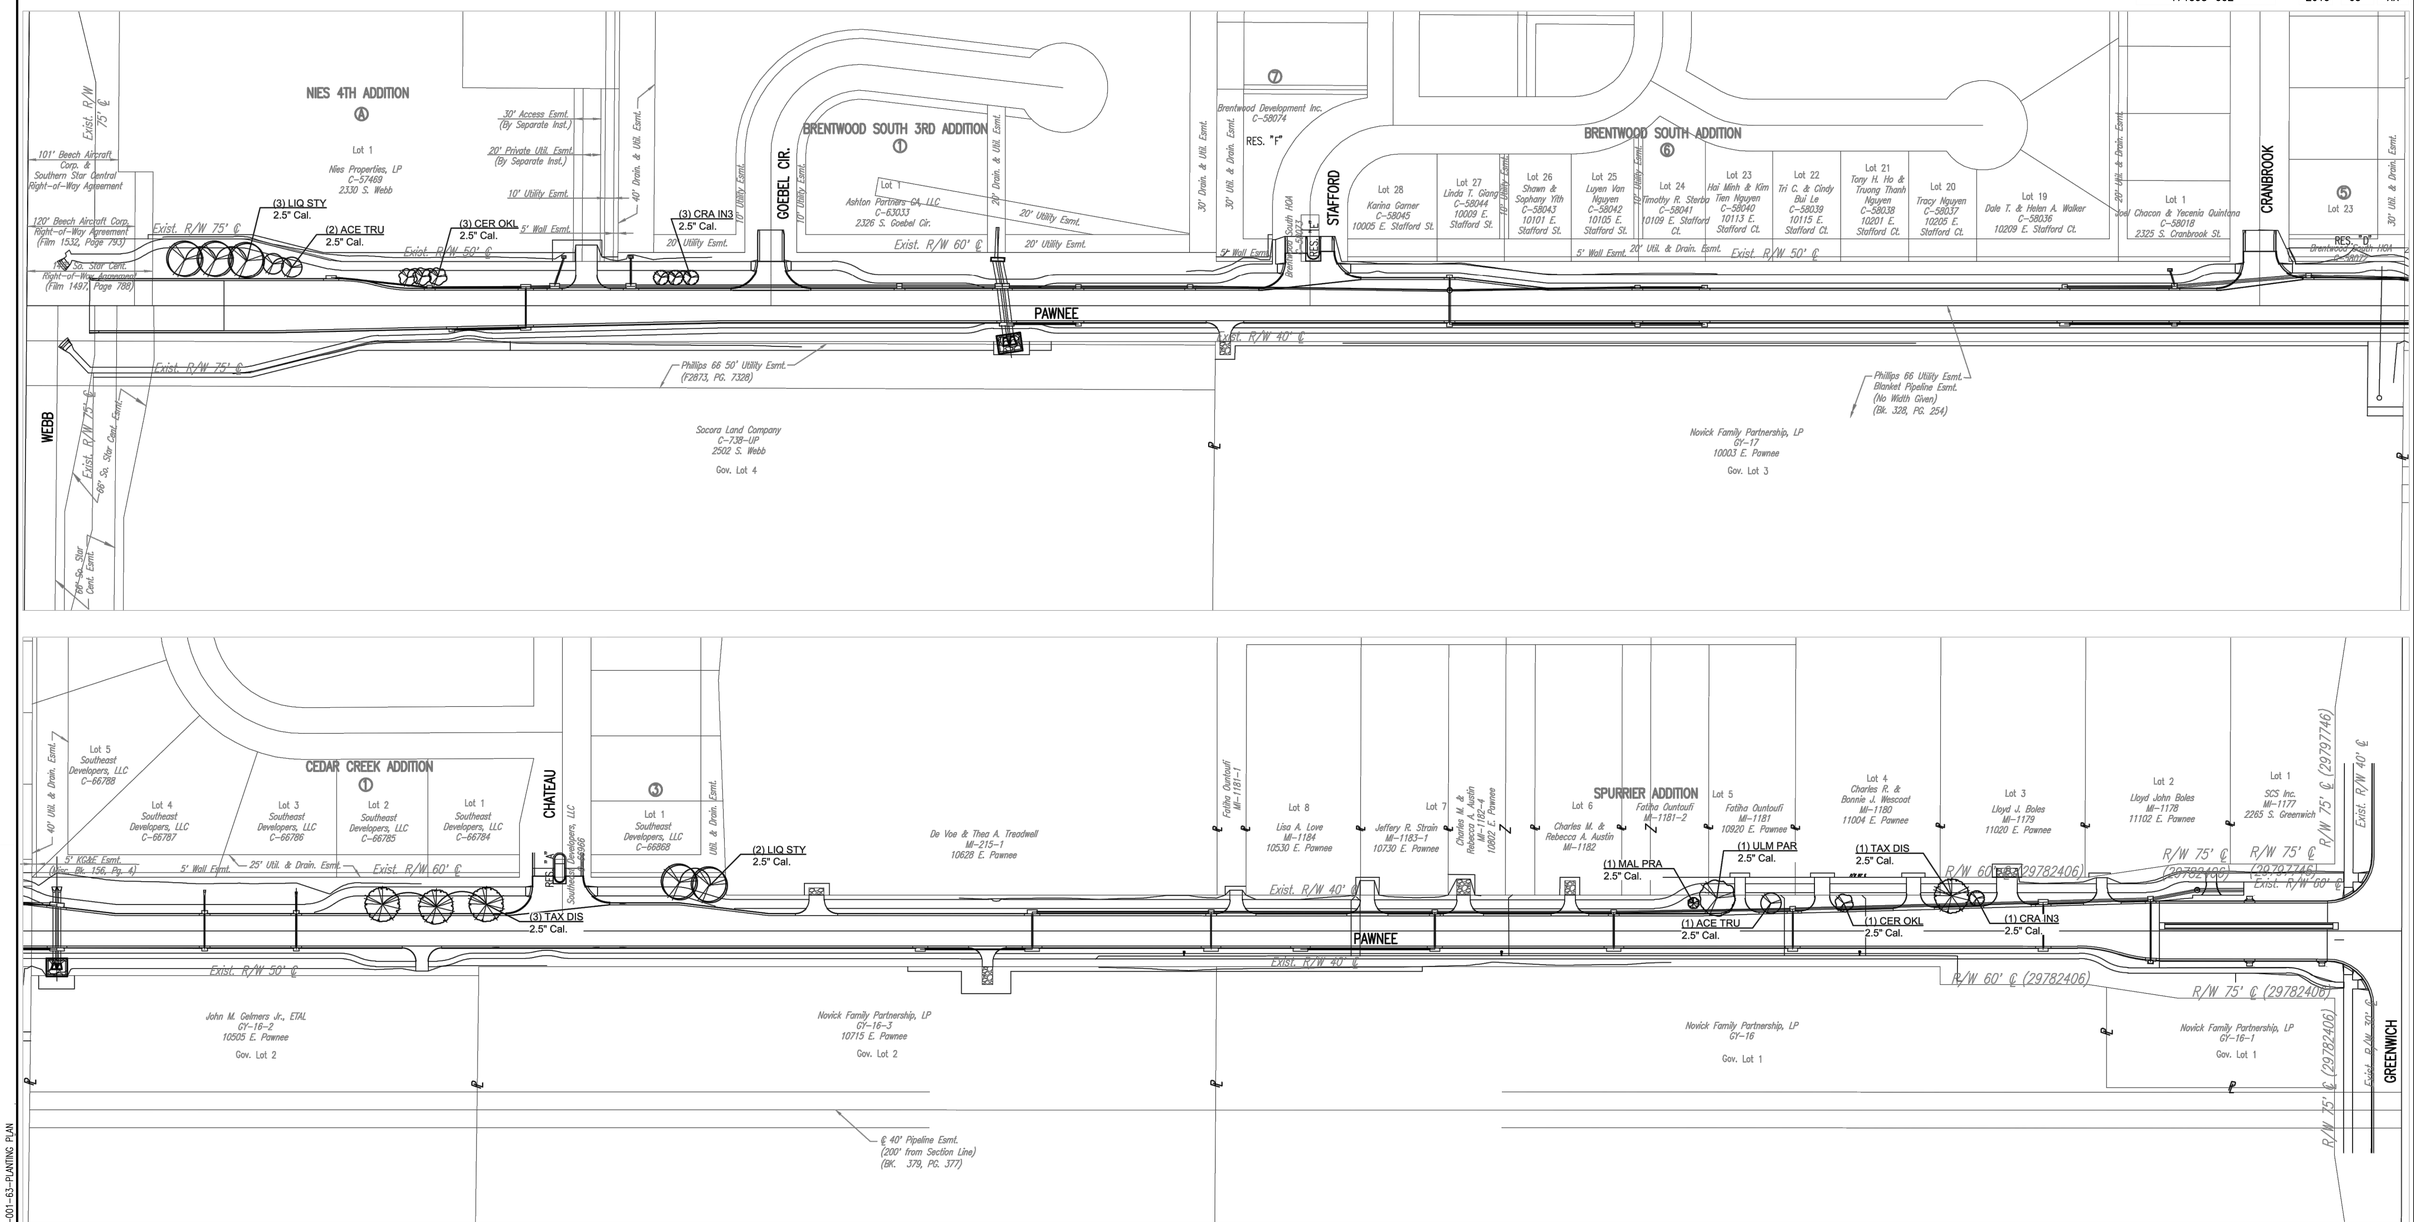

No.	Revision	By	Date

PAWNEE AVENUE FROM WEBB TO GREENWICH
PAVING AND INCIDENTAL DRAINAGE IMPTOVEMENTS

PLANTING PLAN

GARY JANZEN, P.E.–CITY ENGINEER
CITY OF WICHITA PROJECT NO. 472-85434

RILEY J. SCHMITZ LICENSED 24168 07/10/2021 KANSAS PROFESSIONAL ENGINEER

PEC
PROFESSIONAL ENGINEERING CONSULTANTS, P.A.
303 SOUTH TOPEKA WICHITA, KS 67202
316-262-2691 www.pec1.com

Designed by	RJS	Job No. 171395-001	Sht. of
Drawn by	SVB	Date Sept. 20, 2019	

Saved 07-08-2021 5:10:35 PM by BILL SEASON
Plot Scale 1:1 07-09-2021 2:08:18 PM by BS
U:\wichita-civil\2017\171395\001\mun-trans\Drawings\171395-001-63-PLANTING PLAN