PROJECT NO.	SHEET NO.	TOTAL SHEETS
472-83222	2	32

KELLOGG MALL ADDITION

WICHITA KANSAS

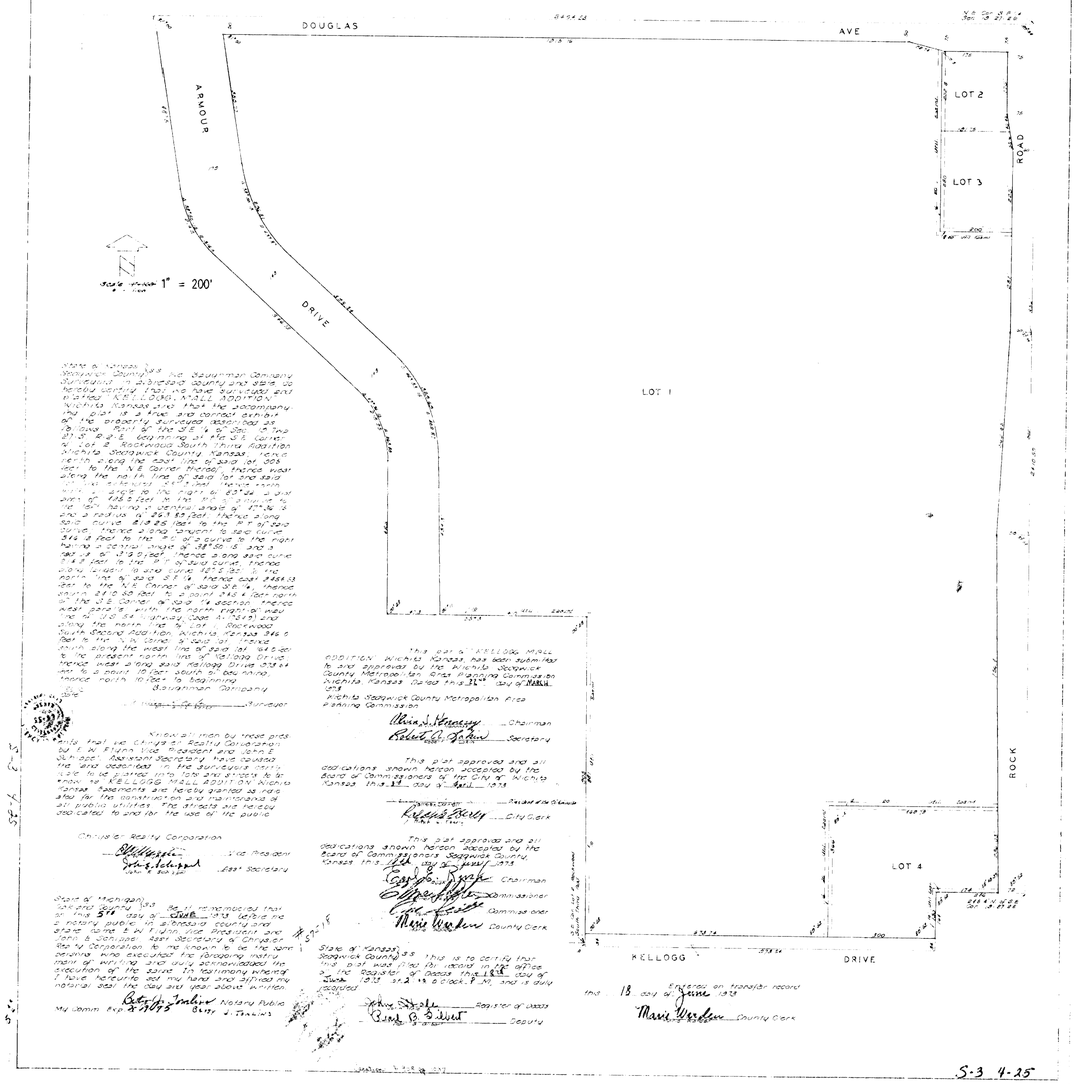

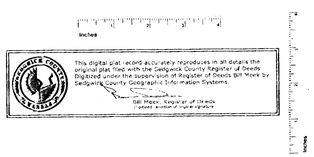

No.	Revisions	By	Date
1			

CITY OF WICHITA, KANSAS

PLAT

Professional Engineering Consultants, P.A.
303 S. TOPEKA • WICHITA, KANSAS 67202
316-262-2691 • FAX 316-262-3003

Designed by	BER, PMM	Checked by	
Drawn by	BJS	Date MARCH 2000	Job No. 99687-1

2

DSNR: PMM OPER: BJS SCALE: 1"=1'
I:/1999/99687/001/PLAT1.DGN 6-27-2000