
PROJECT NO.	SHEET NO.	TOTAL SHEETS
472-83222	26	32

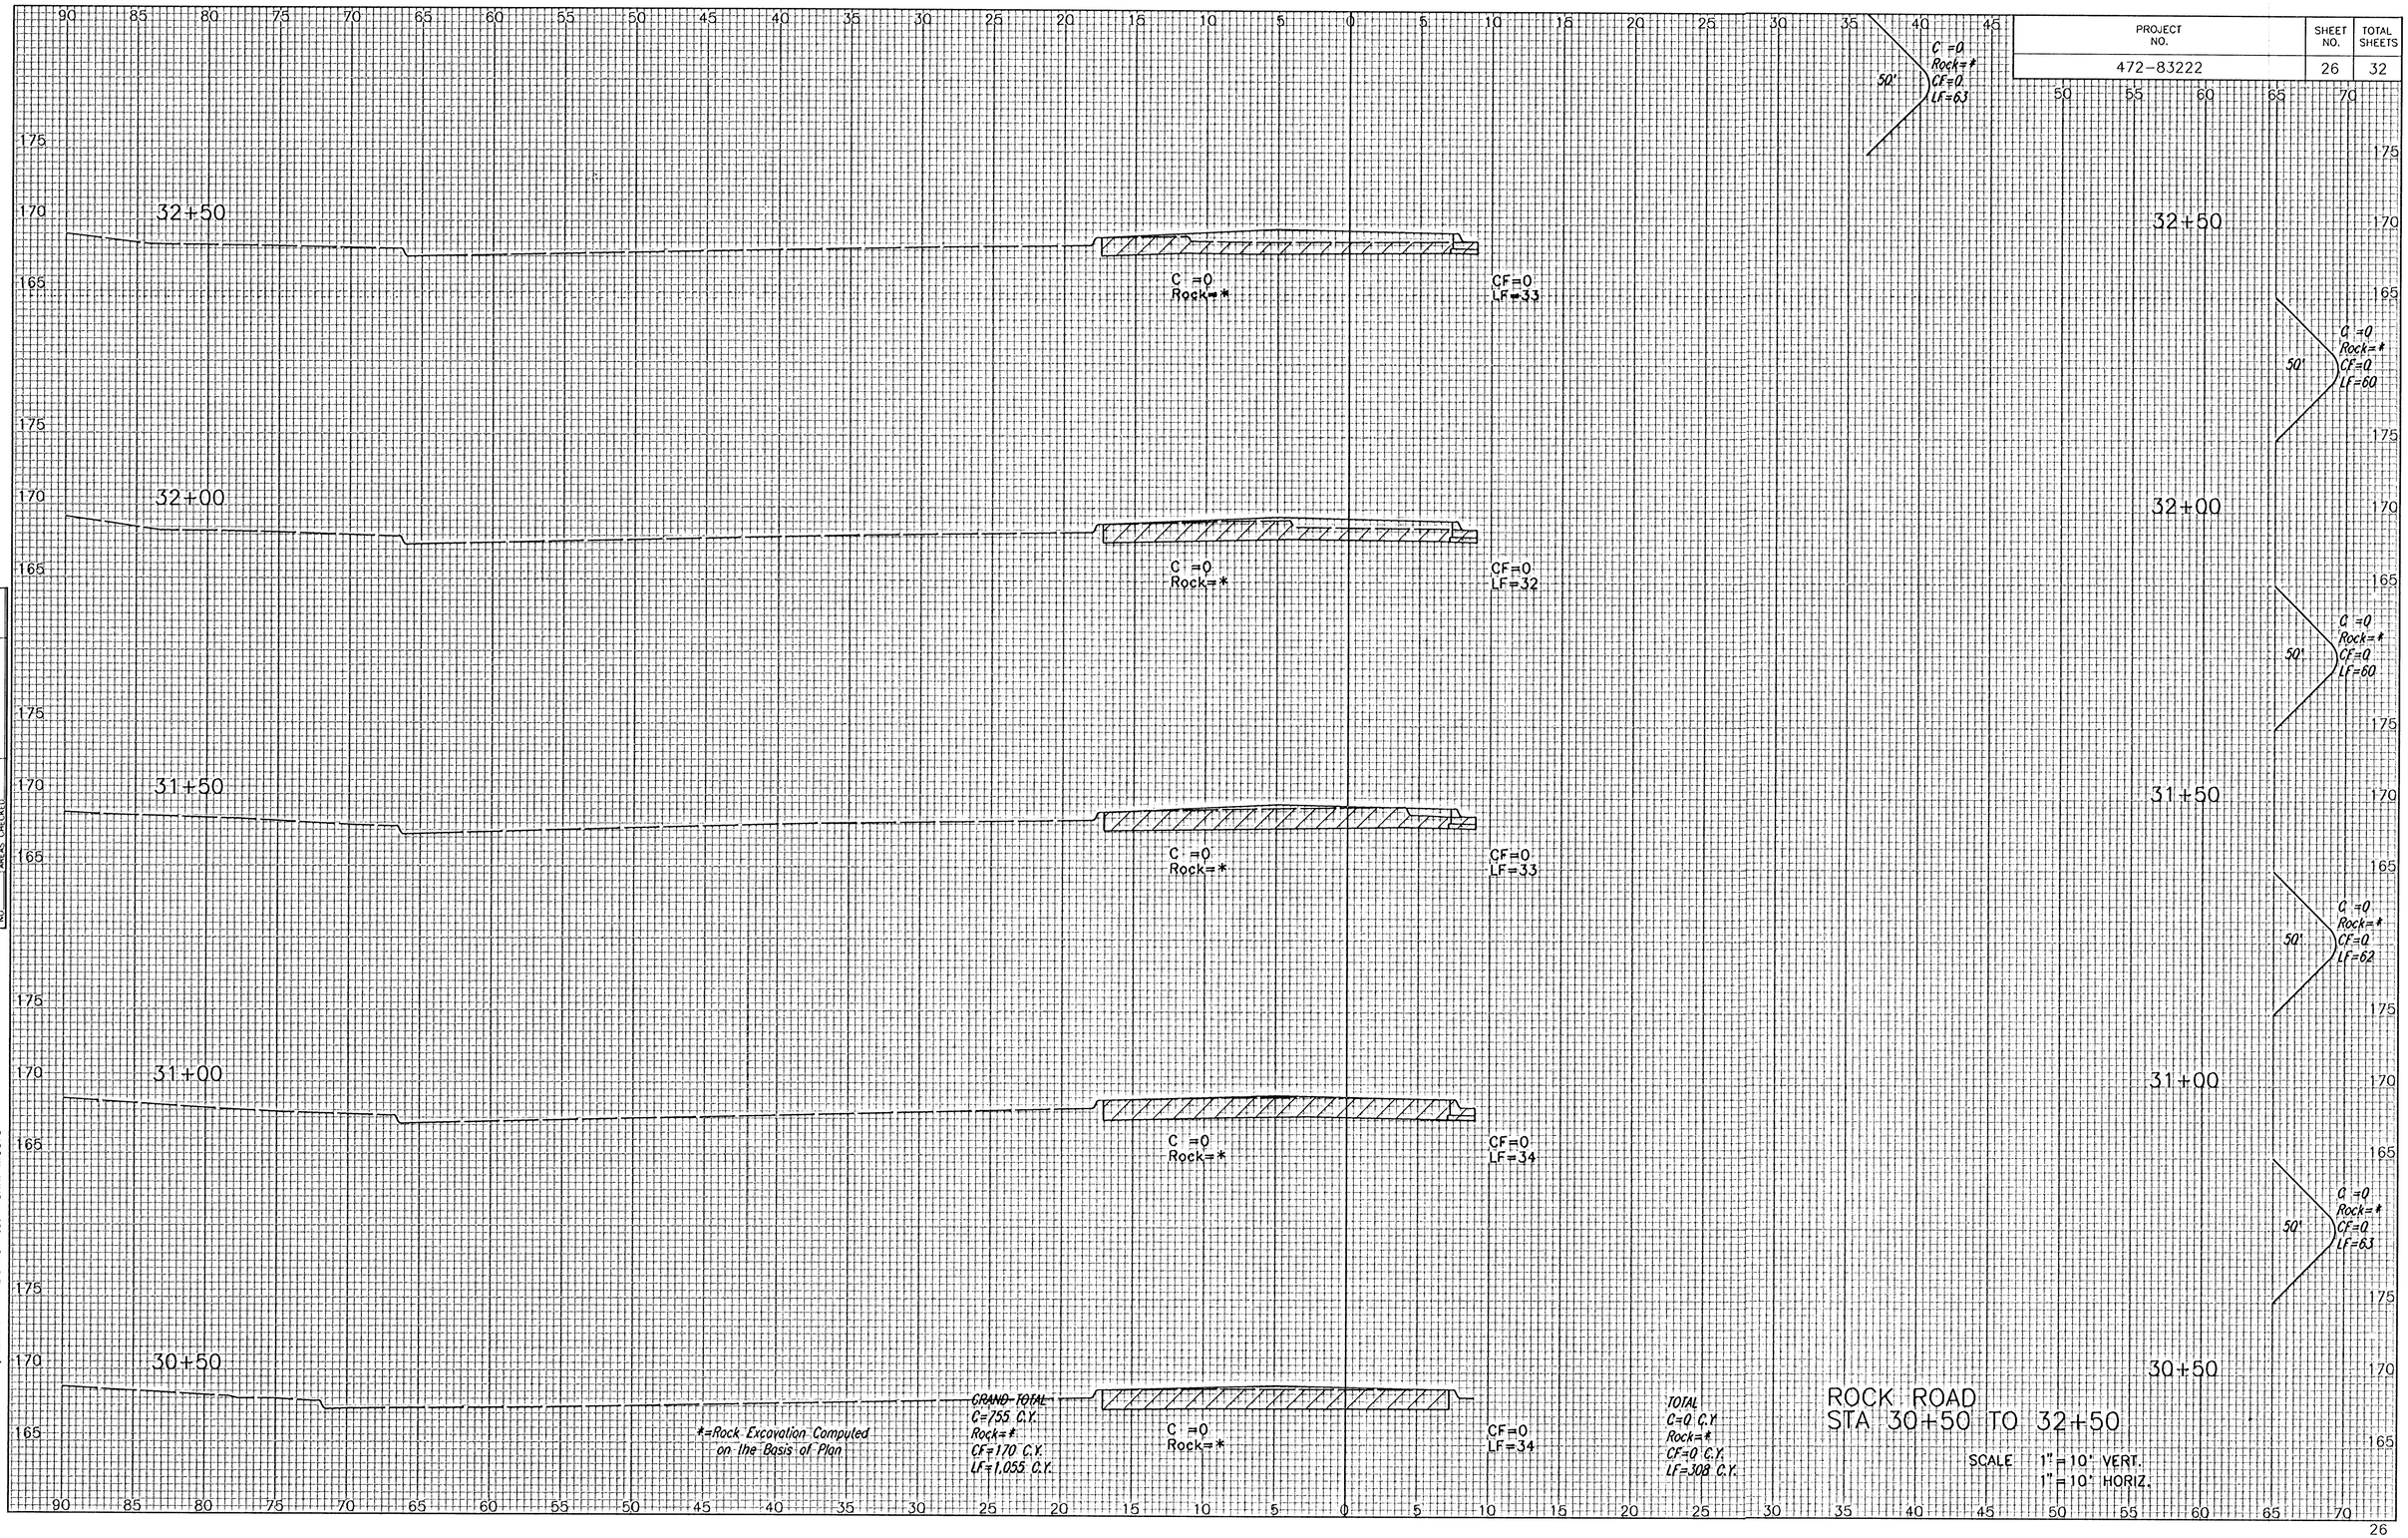

*=Rock Excavation Computed on the Basis of Plan

GRAND TOTAL
C=755 C.Y.
Rock=*
CF=170 C.Y.
LF=1,055 C.Y.

TOTAL
C=0 C.Y.
Rock=*
CF=0 C.Y.
LF=308 C.Y.

ROCK ROAD
STA 30+50 TO 32+50

SCALE 1"=10' VERT.
1"=10' HORIZ.

NOTE BOOK
NO.

TEMPLATE
AREAS
AREAS CHECKED

I: 1999/99687/001/xsec.dgn
Date Plotted: June 26, 2000
Deliver to: Penni Moore