

BENCHMARK:
Railroad Spike in East Face of Power Pole, East of the NE Corner of Lot 3, Northridge Plaza Addition on East Side of Ridge Road
Elev. = 1335.05 M.S.L.

Scale: 1" = 20'
• = Iron

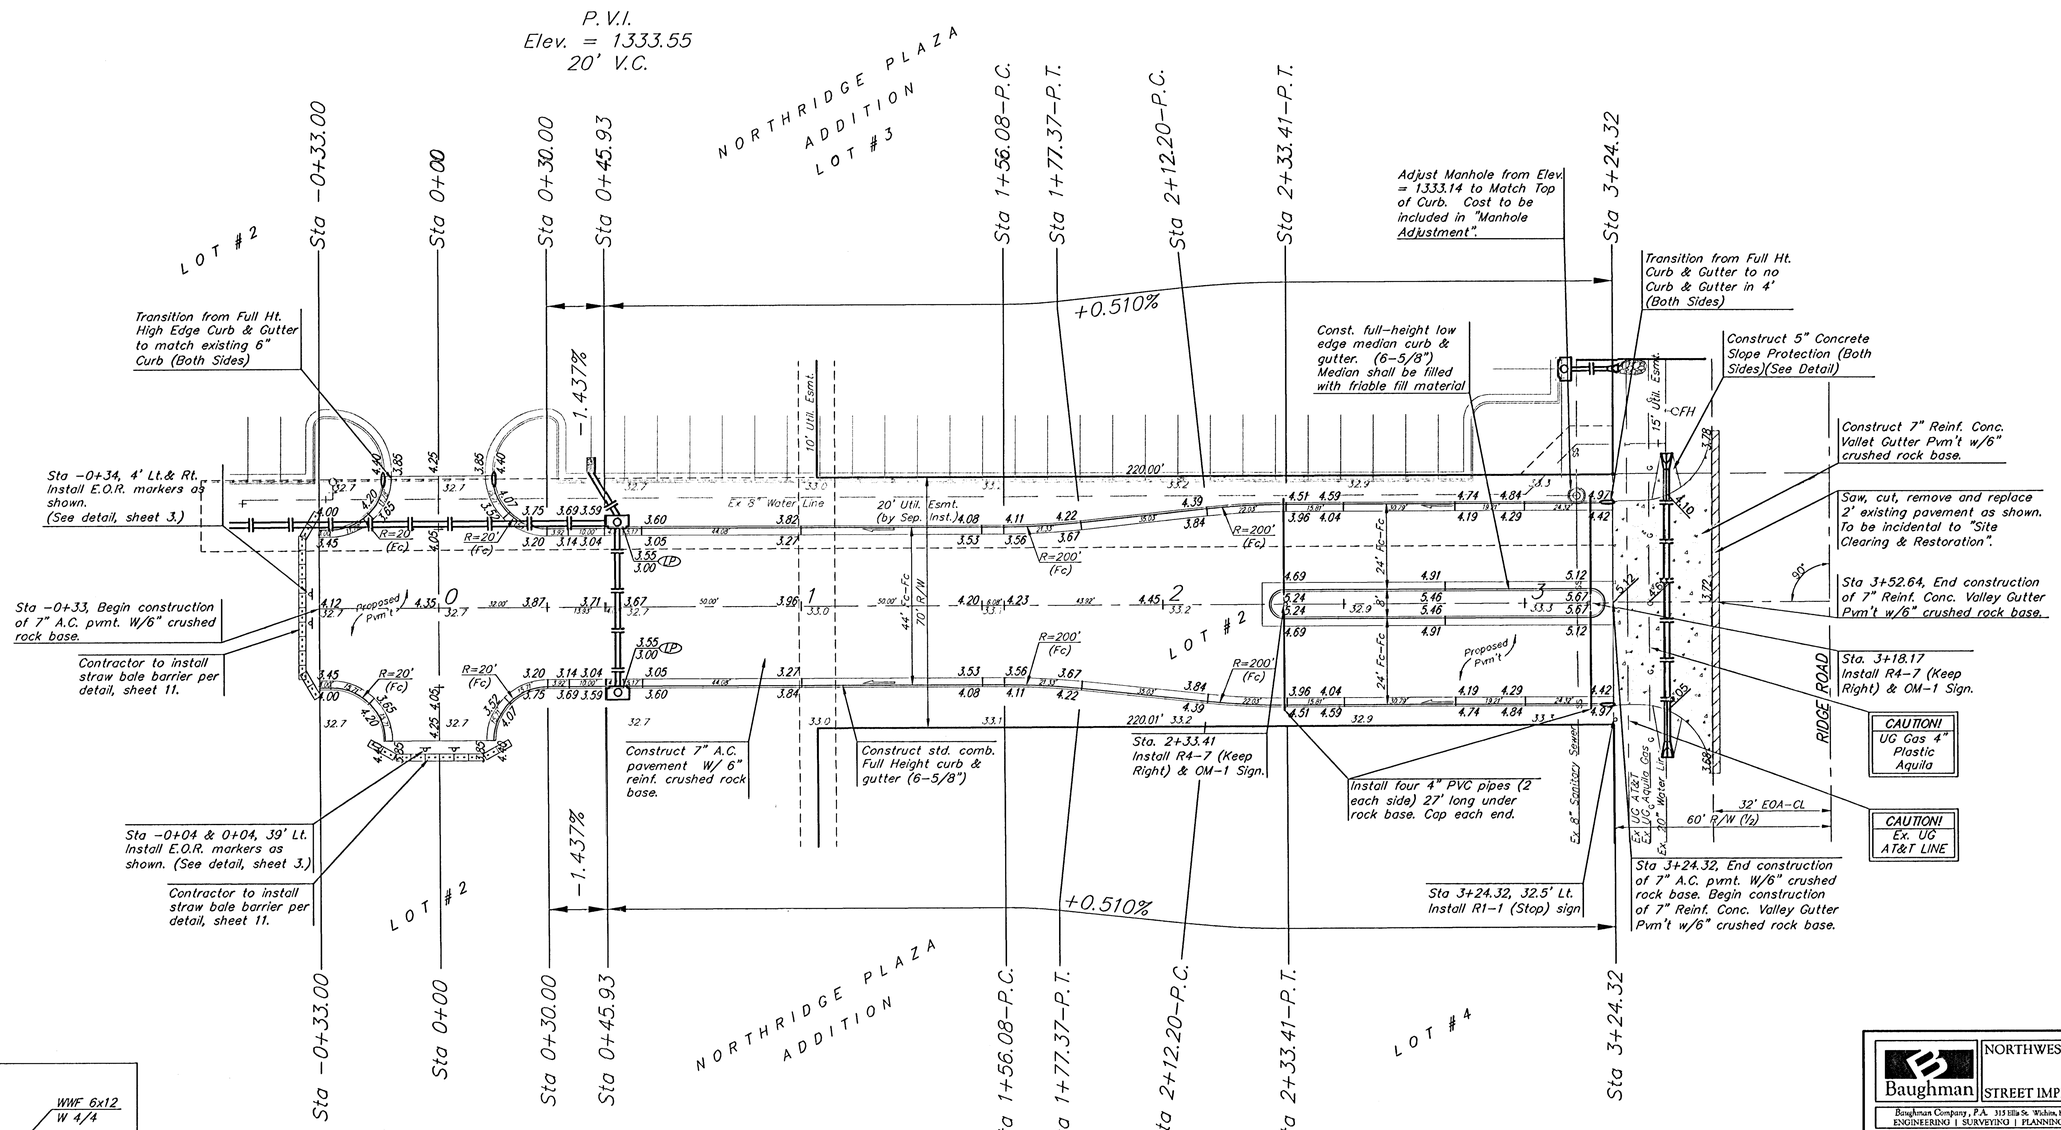

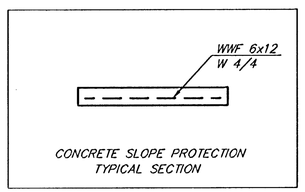

Baughman

NORTHWEST MEDICAL OFFICE
STREET IMPROVEMENTS

Baughman Company, P.A. 315 Ellis St. Wichita, KS 67211 P 316-262-2221 F 316-262-0149
ENGINEERING | SURVEYING | PLANNING | LANDSCAPE ARCHITECTURE

PROJECT NUMBER	DESIGN	DRAWN
1714 PPP		JEB
REVISIONS:	APPROVED AEG	DATE 11/06
	SCALE Noted	
	SHEET 6 OF 17	

E:\eng\Northwest Medical Office\str1.dwg 06-07-E602