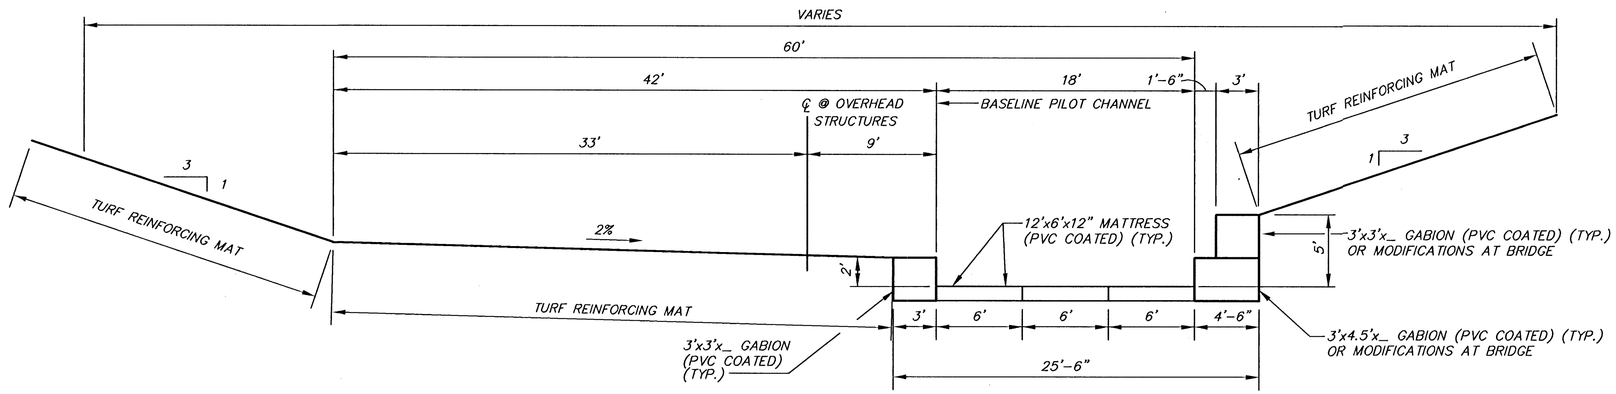

TYPICAL CHANNEL SECTION

(LOOKING DOWNSTREAM)

G:\CIVIL\AREA_K\94011\DETAILS\94110TL1.DWG 2-3-99 11:13:39 am EST

G:\CIVIL\AREA_K\94011\DETAILS\94110TL1.DWG Tue Feb 09 08:32:16 1999 BY MLW

MID-KANSAS ENGINEERING CONSULTANTS, INC.
411 N. WEBB ROAD
WICHITA, KS. 67206
316-684-9600

AREA "K" PART 2 - PHASE 1
WICHITA DRAINAGE CANAL
PROJECT NAME

CHANNEL SECTION DETAIL
SHEET TITLE

JNJ	MLW	JNJ
DESIGN BY:	DRAWN BY:	CHECKED BY:
FEBRUARY 1999	94011	2 / 64
DATE	JOB NO.	SHEET/OF