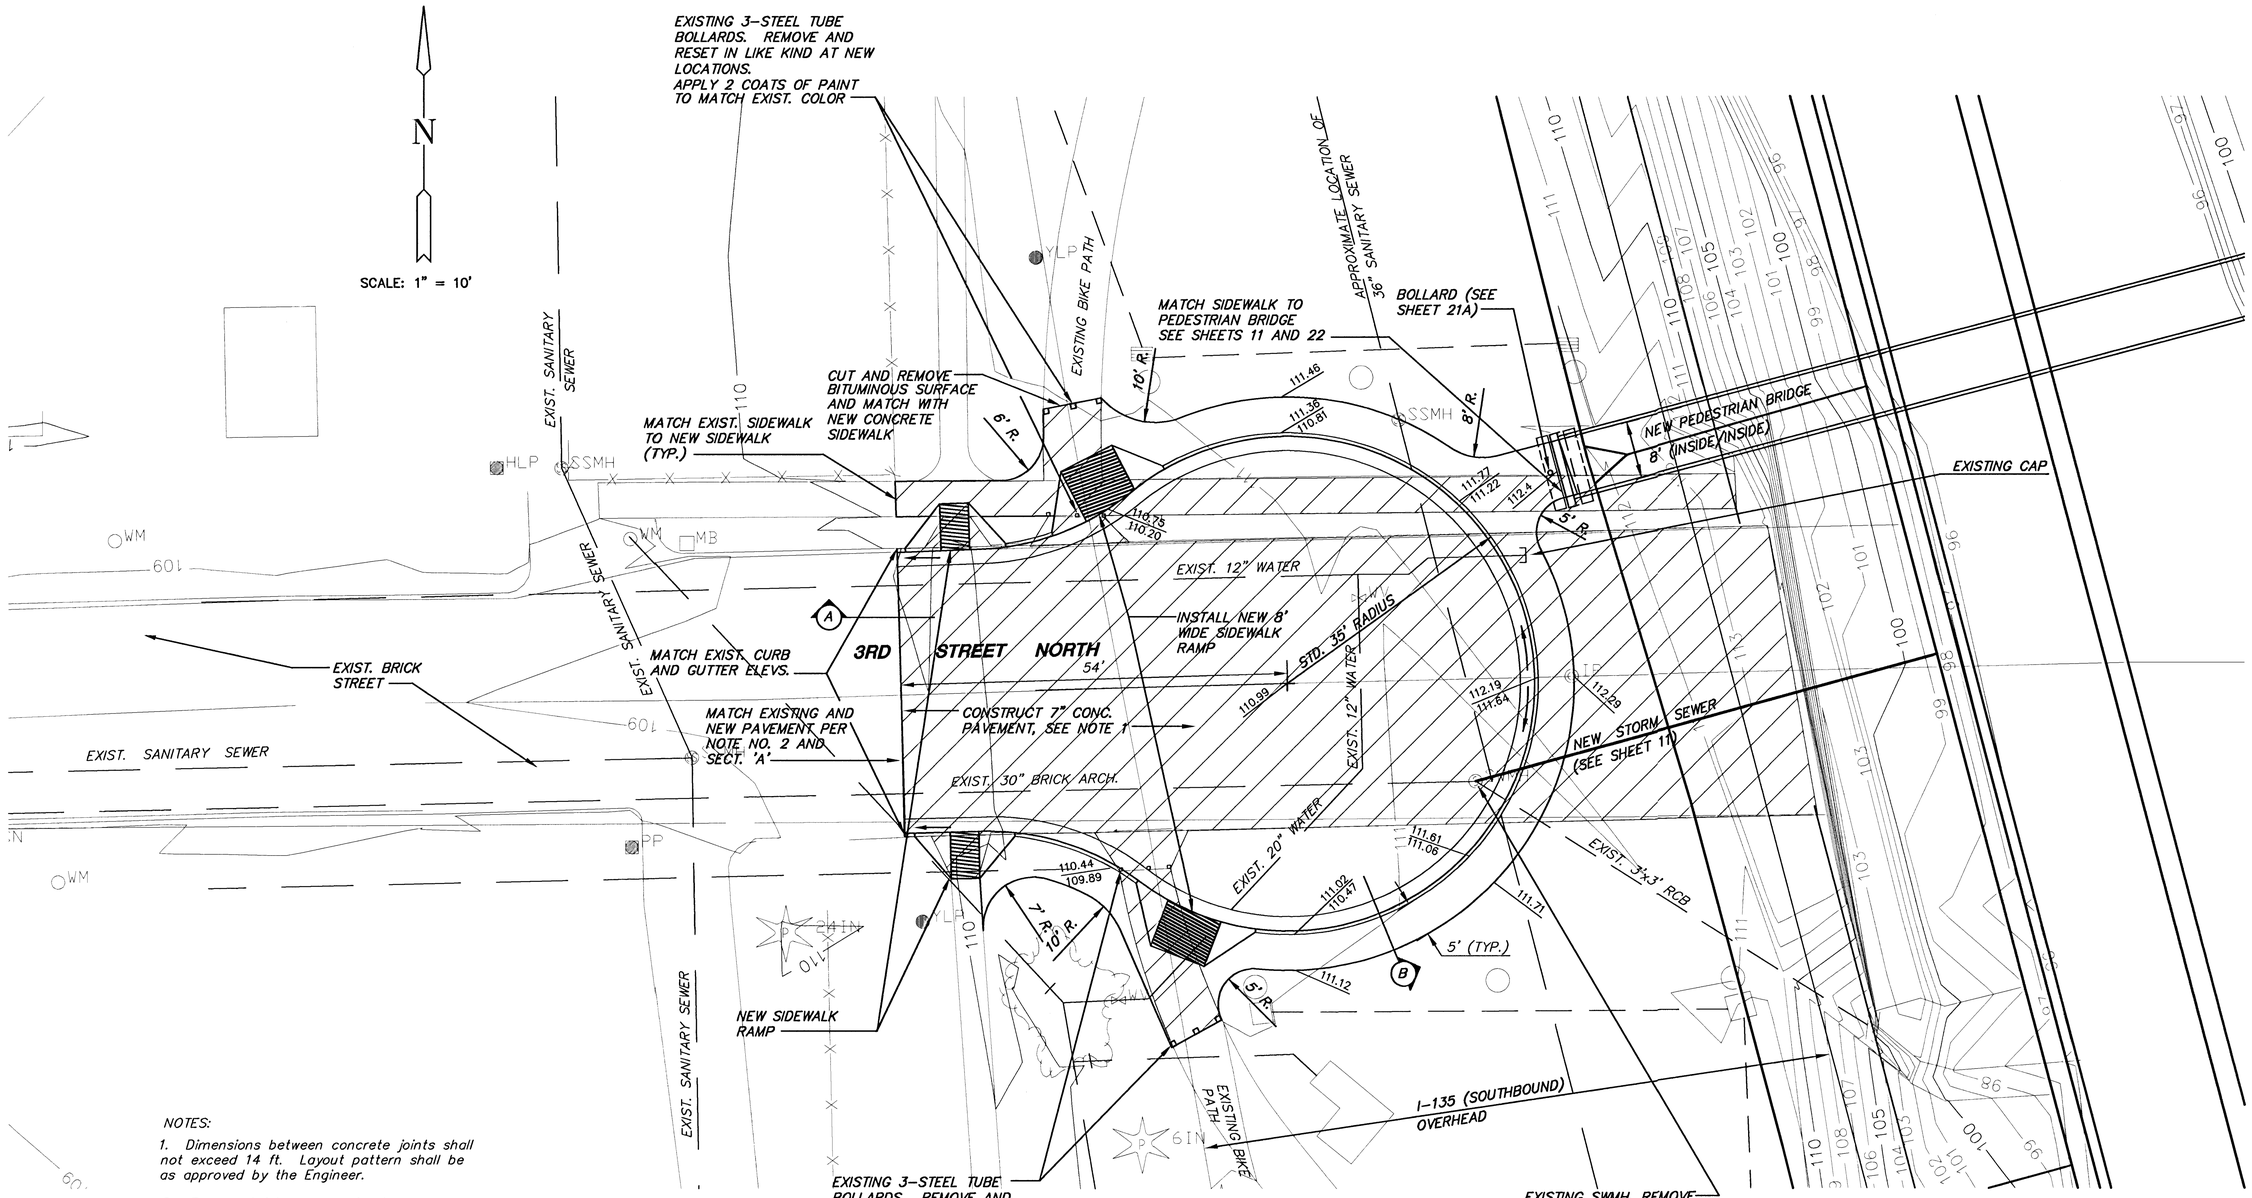

NOTES:

1. Dimensions between concrete joints shall not exceed 14 ft. Layout pattern shall be as approved by the Engineer.

2. Remove brick pavers prior to construction of concrete pavement. Replace brick and bedding in like kind to match surface of concrete pavement.

LEGEND

REMOVE EXISTING CURB, SIDEWALK, BRICK PAVEMENT, AND BARRICADE.

MID-KANSAS ENGINEERING CONSULTANTS, INC.
411 N. WEBB ROAD
WICHITA, KS. 67206
316-684-9600

AREA "K" PART 2 - PHASE 1
PROJECT NAME

WICHITA DRAINAGE CANAL PLAN
3RD STREET NORTH CUL-DE-SAC
SHEET TITLE

JNJ/DCH	MLW	JNJ
DESIGN BY:	DRAWN BY:	CHECKED BY:
FEBRUARY 1999	94011	21 / 64
DATE	JOB NO.	SHEET/OF

G:\CIVIL\AREAK\94011\SWS\94011D21.DWG 2999 40618

G:\CIVIL\AREA_K\94011\PLANS\94011D21.DWG Wed Feb 10 12:37:07 1999 BY MLW