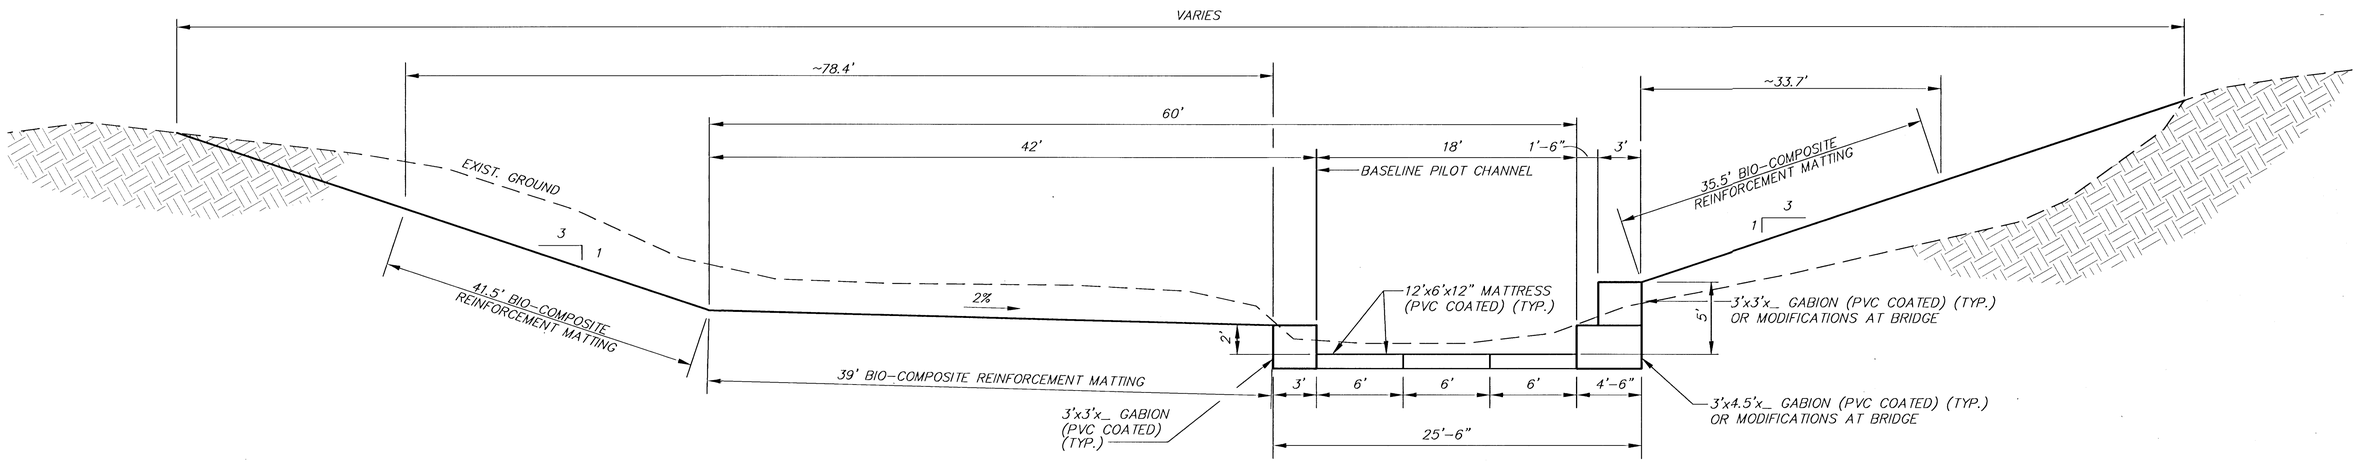

TYPICAL CANAL SECTION

(LOOKING DOWNSTREAM)

SEE SHEET 19 FOR GEOTEXTILE AND BIO-COMPOSITE REINFORCEMENT MATTING (BCRM) REQUIREMENTS AND INSTALLATION METHODS AT GABIONS AND MATTRESSES

MKEC
ENGINEERING CONSULTANTS
411 N. WEBB ROAD
WICHITA, KS. 67206
316-684-9600

AREA "K" PART 2 - PHASE 2
WICHITA DRAINAGE CANAL
PROJECT NAME

CANAL SECTION DETAIL
SHEET TITLE

JNJ	RSB	TKM
DESIGN BY:	DRAWN BY:	CHECKED BY:
JAN. 2001	94011	2 / 47
DATE	JOB NO.	SHEET/OF

G:\CIVIL\AREA_K\94011\2DETAILS\94111d1_2.dwg 05/21/2001 09:42:09 AM CST

G:\CIVIL\AREA_K\94011\2DETAILS\941101_2.dwg Mon Jun 04 14:00:47 2001