
NOTE:
WATER LINE TO BE LOWERED AND
RELOCATED PRIOR TO CONSTRUCTION.

SCALE: 1" = 20'

LEGEND

WATER LINE	
UNDERGROUND TELEPHONE	— T —
GAS LINE	— g —
SANITARY SEWER	— SS —
POWER POLE	PP
TELEPHONE POLE	TP
DEAD MAN	
WATER METER	WM
MAIL BOX	MB
GAS METER	GM
FIRE HYDRANT	FH
WATER VALVE	WV
MANHOLE	MH

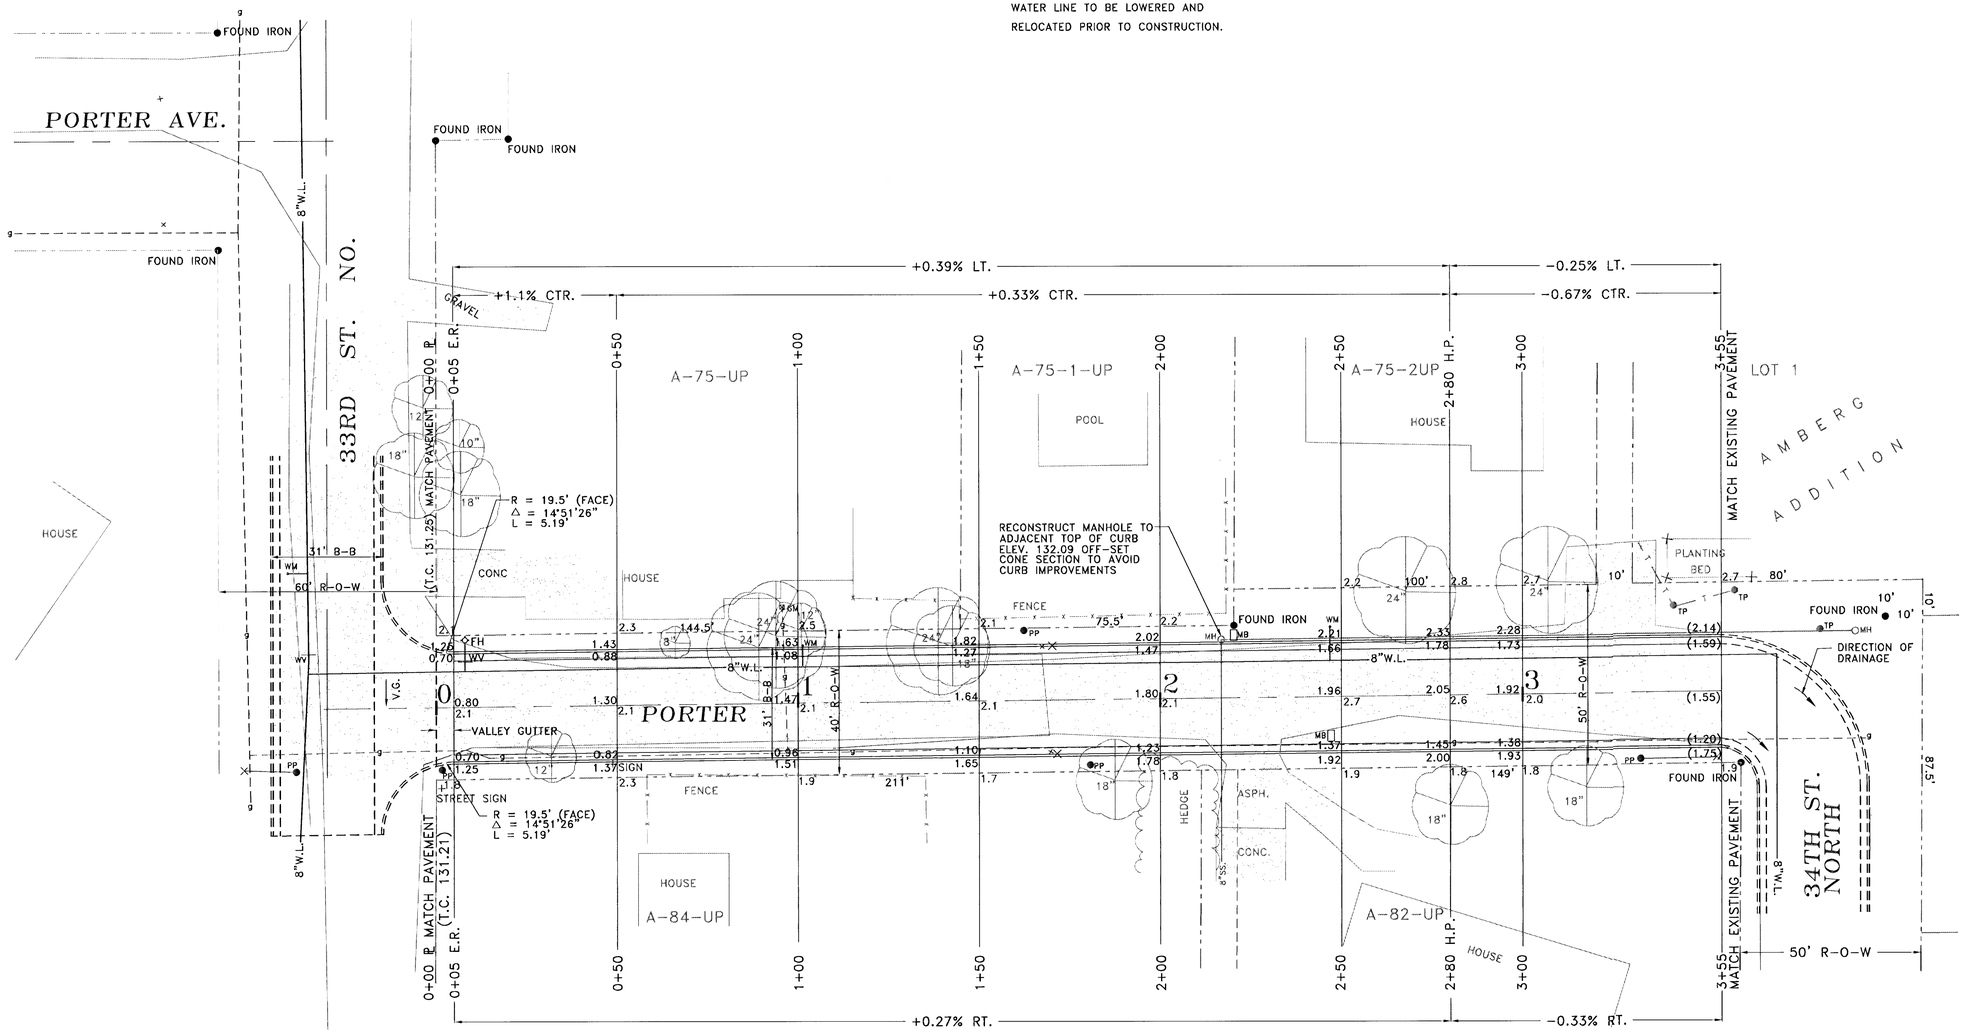



REISS & GOODNESS ENGINEERS
2160 WEST 21st STREET
WICHITA, KANSAS 67203
(316) 832-0213

REVISION	DIRECTORY	DRAWN BY	FILE NAME	CHECKED BY	DESIGNED BY	PROJECT	CUSTOMER	SCALE: NOTED	PROJECT NO. ST0900
	WICHITA\COOLIDGE	C.E.	PORTER	R.P.	R.P.	STREET IMPROVEMENTS	PORTER STREET	DATE: 1-15-2001	SHEET: 4 OF 8