
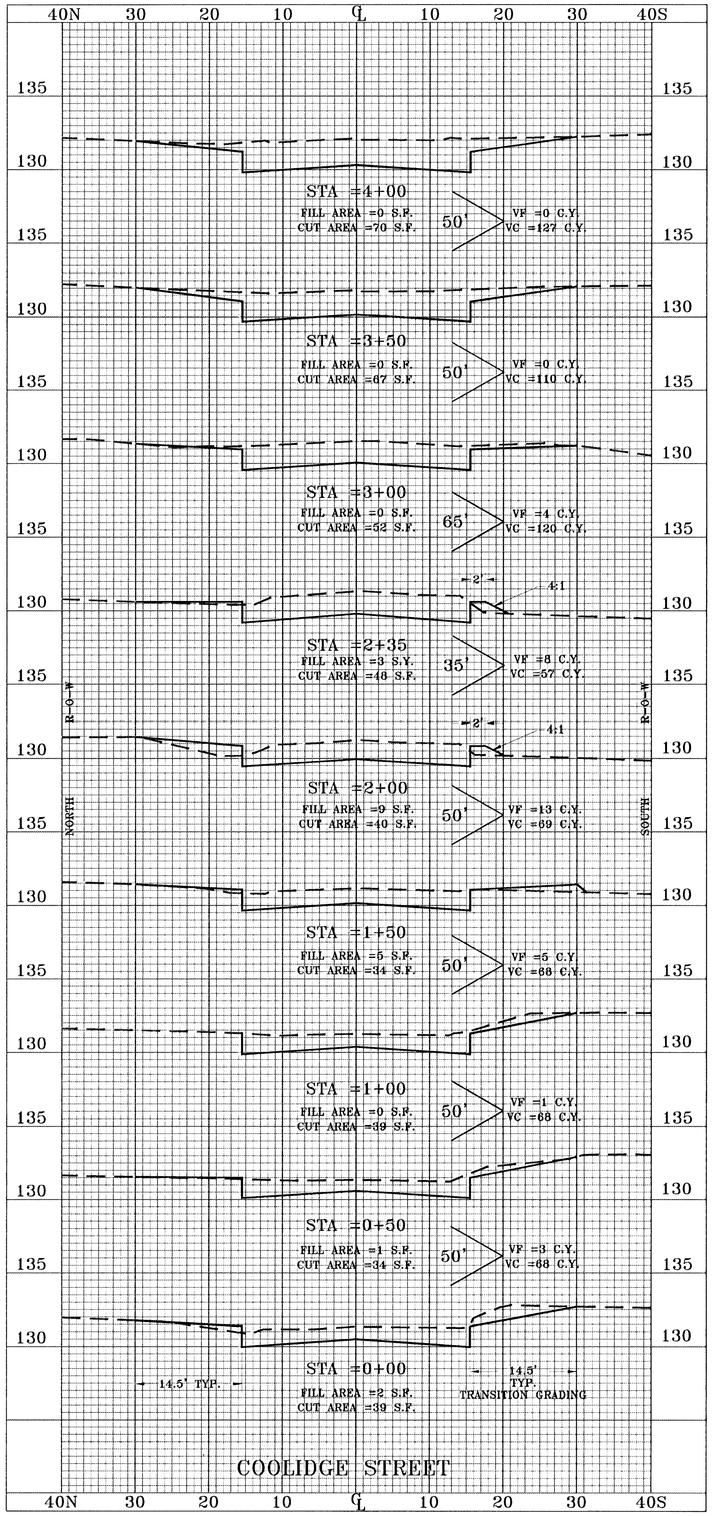


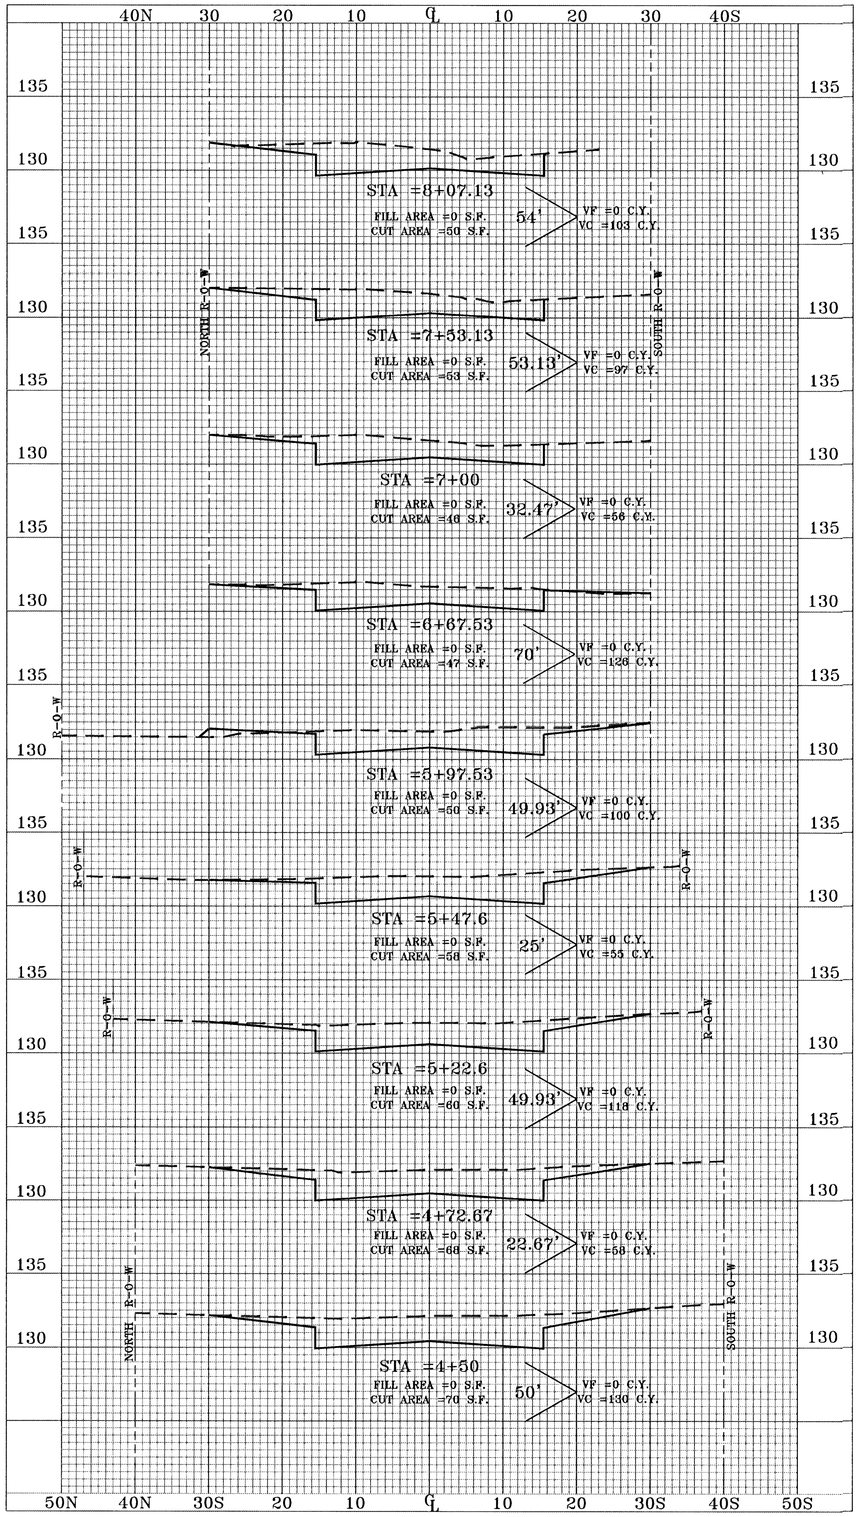

STREET EXCAVATION SUMMARY

TOTAL CUT = 1530 C.Y.
TOTAL FILL = 34 C.Y.

HORIZONTAL SCALE: 1" = 10'
VERTICAL SCALE: 1" = 5'

ADOLF E. REISS — 2119 — KANSAS — PROFESSIONAL ENGINEER

REISS & GOODNESS ENGINEERS
2160 WEST 21st STREET
WICHITA, KANSAS 67203
(316) 832-0213

REVISION	DIRECTORY	DRAWN BY	FILE NAME	CHECKED BY	DESIGNED BY	SHEET
	#1#\SURVEYS\JOB_# \ST0800\SHEETS	MCO	XSECT	R.P.	R.P.	

CROSS SECTIONS

PROJECT: 33rd. STREET NORTH - COOLIDGE TO PORTER

SCALE: NOTED
DATE: 1-3-2001
PROJECT NO. ST0800
SHEET: 6 OF 12