

BENCHMARK:
C.O.W. benchmark, SE corner of intersection of Hydraulic & 43rd St. S. 25.5' E and 35' S of centerline.
Elev. = 84.99 City Datum

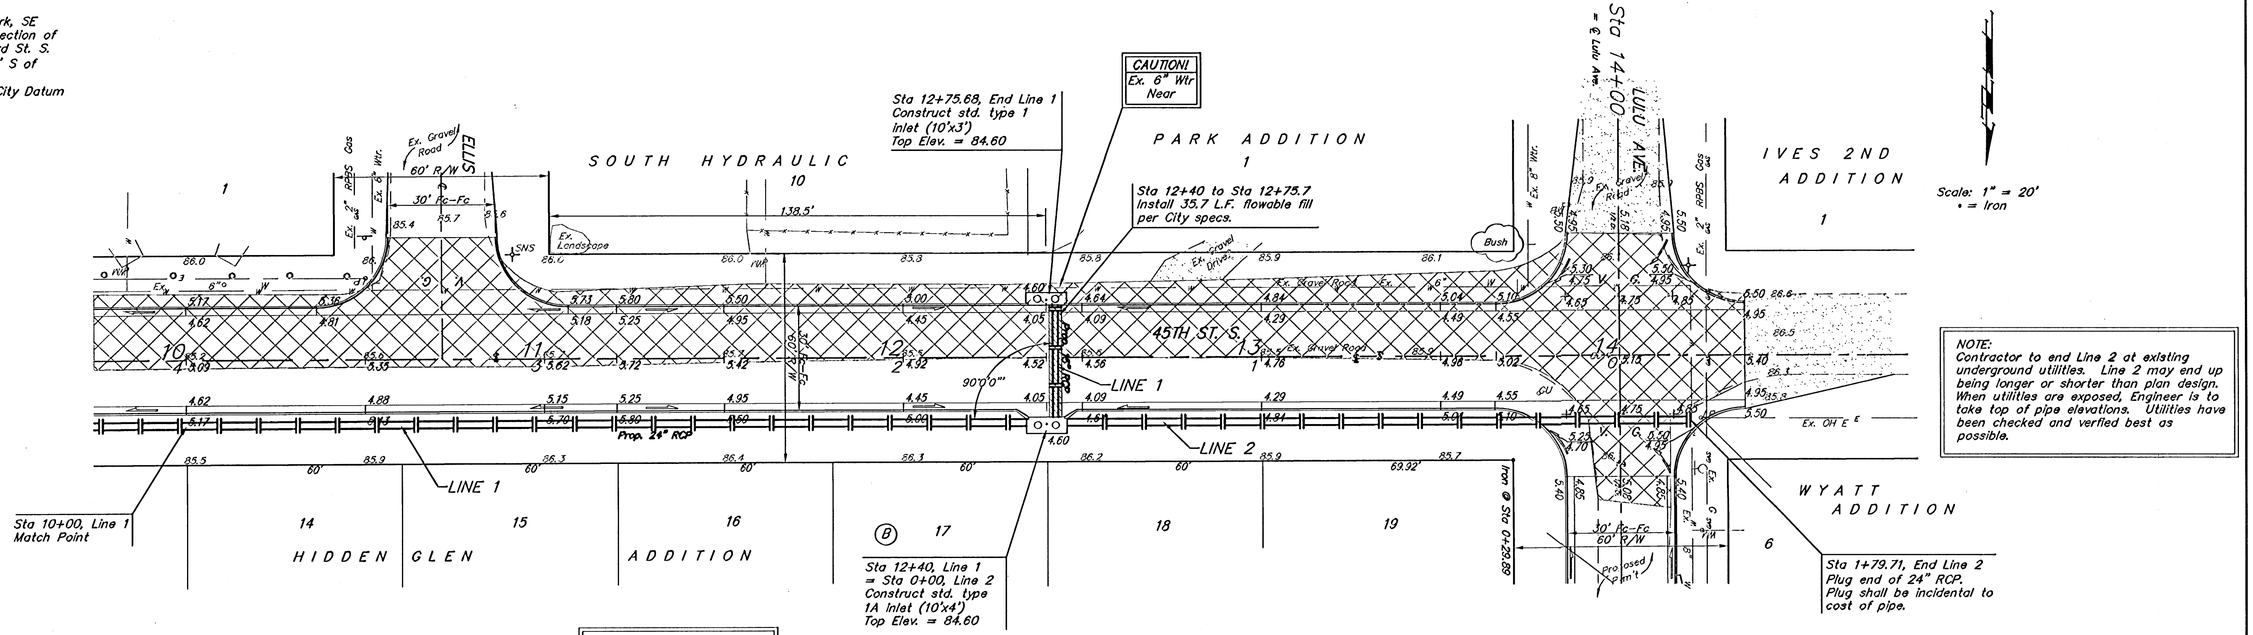

2 = SWS Stationing
12 = Street Stationing

NOTE:
Contractor to end Line 2 at existing underground utilities. Line 2 may end up being longer or shorter than plan design. When utilities are exposed, Engineer is to take top of pipe elevations. Utilities have been checked and verified best as possible.

Denotes Trees to be Removed by the Paving Contractor

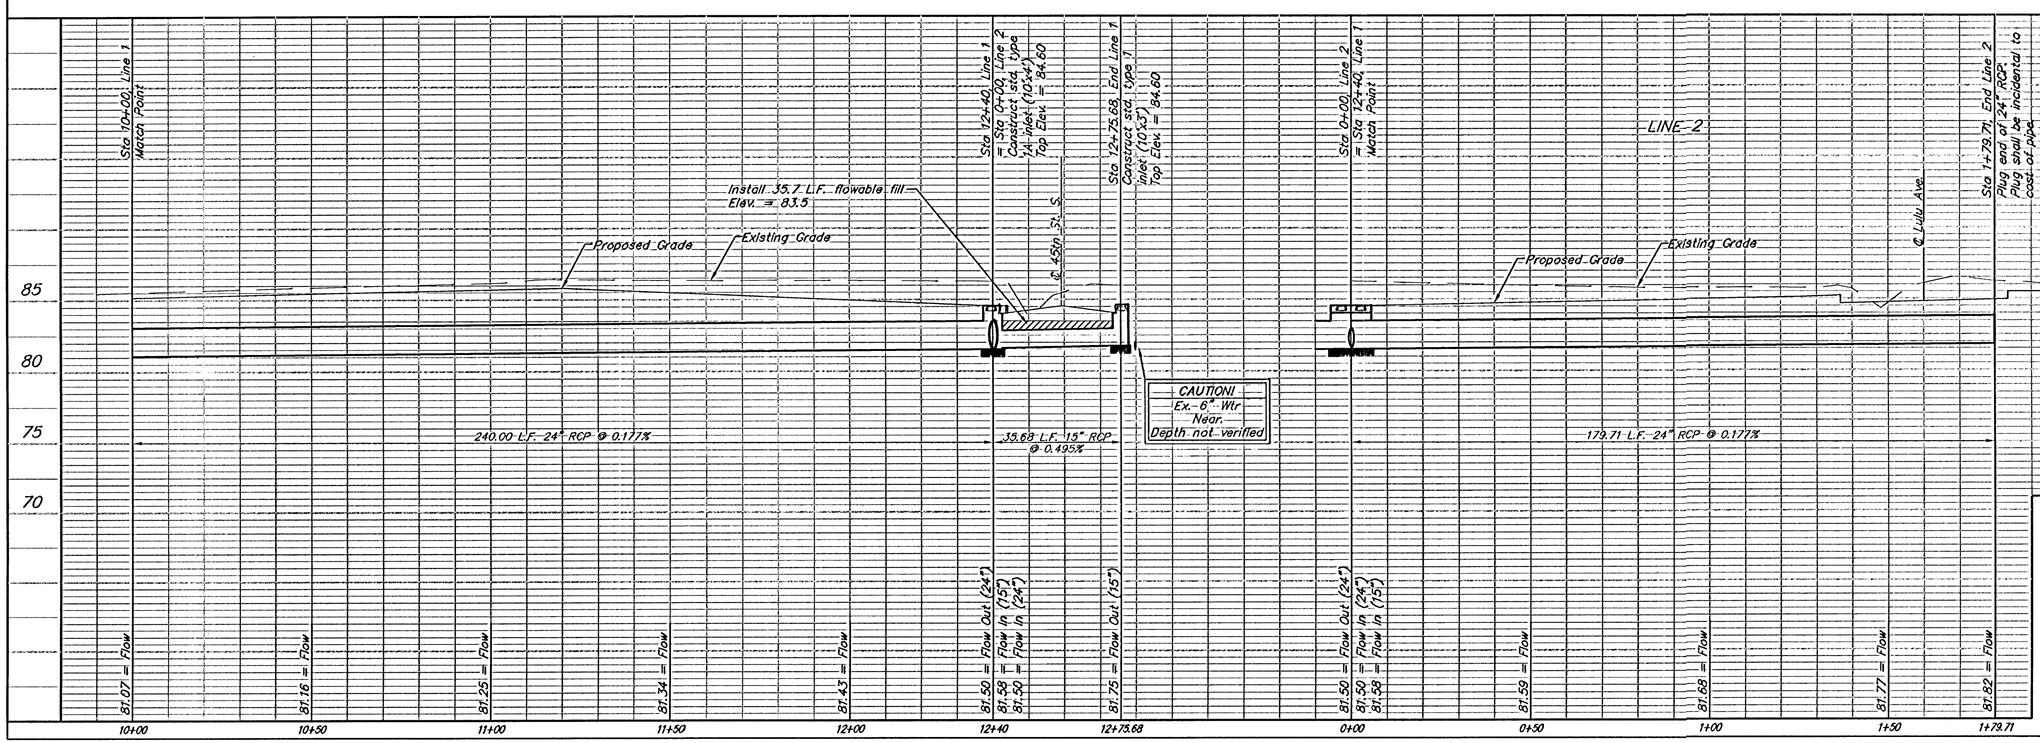

Baughman
Baughman Company, P.A. 315 Ella St. Wichita, KS 67211 P 316.267.7271 F 316.267.0149
ENGINEERING | SURVEYING | PLANNING | LANDSCAPE ARCHITECTURE

45th Street South
LINE 1
STORM WATER SEWER IMPROVEMENTS

PROJECT NUMBER 472.83909

REVISIONS
June 15, 2005 MWS
Added SWS Line 2

DESIGN MWS | DRAWN TMS
APPROVED | DATE 03/05
SCALE Noted
SHEET 11 OF 25

HiddenGlen/SWS3 04-09-E057

KENNETH L. HAUGHEY
NUMBER 15629
06/15/2005
REGISTERED PROFESSIONAL ENGINEER