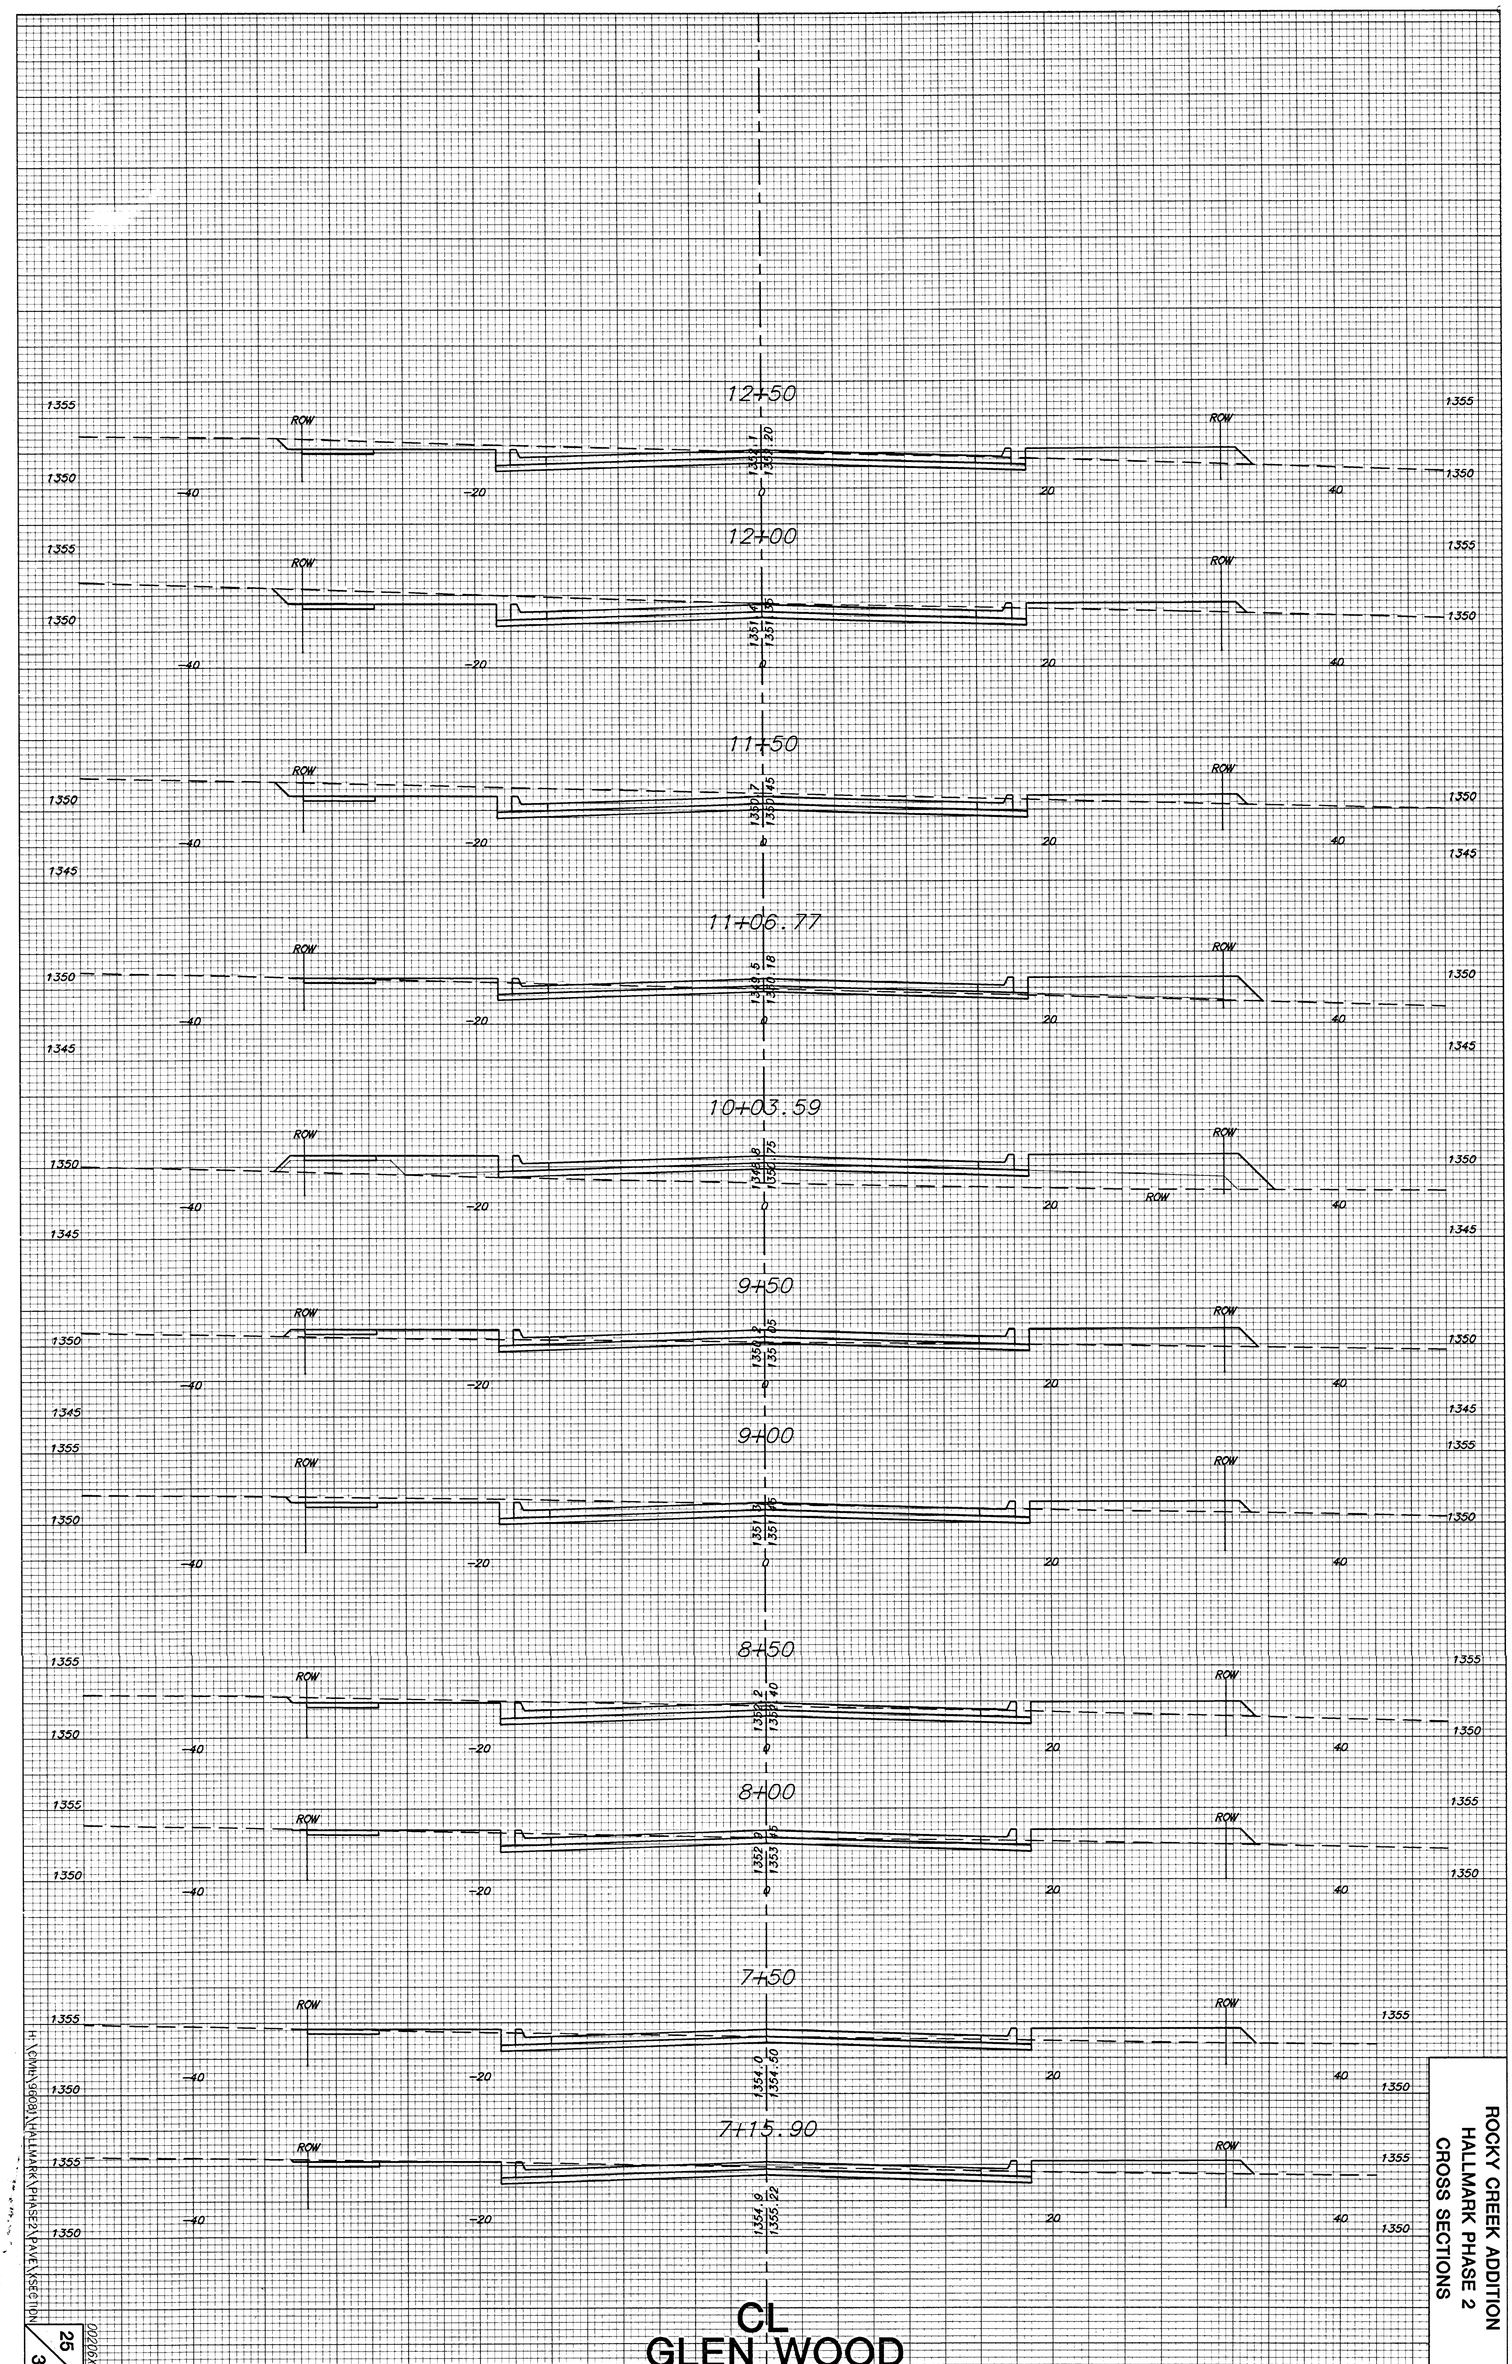


CL
GLEN WOOD

ROCKY CREEK ADDITION
HALLMARK PHASE 2
CROSS SECTIONS

H:\CIVIL\96081\HALLMARK\PHASE2\PAVE\XSECTION

25
32

15X9220D