

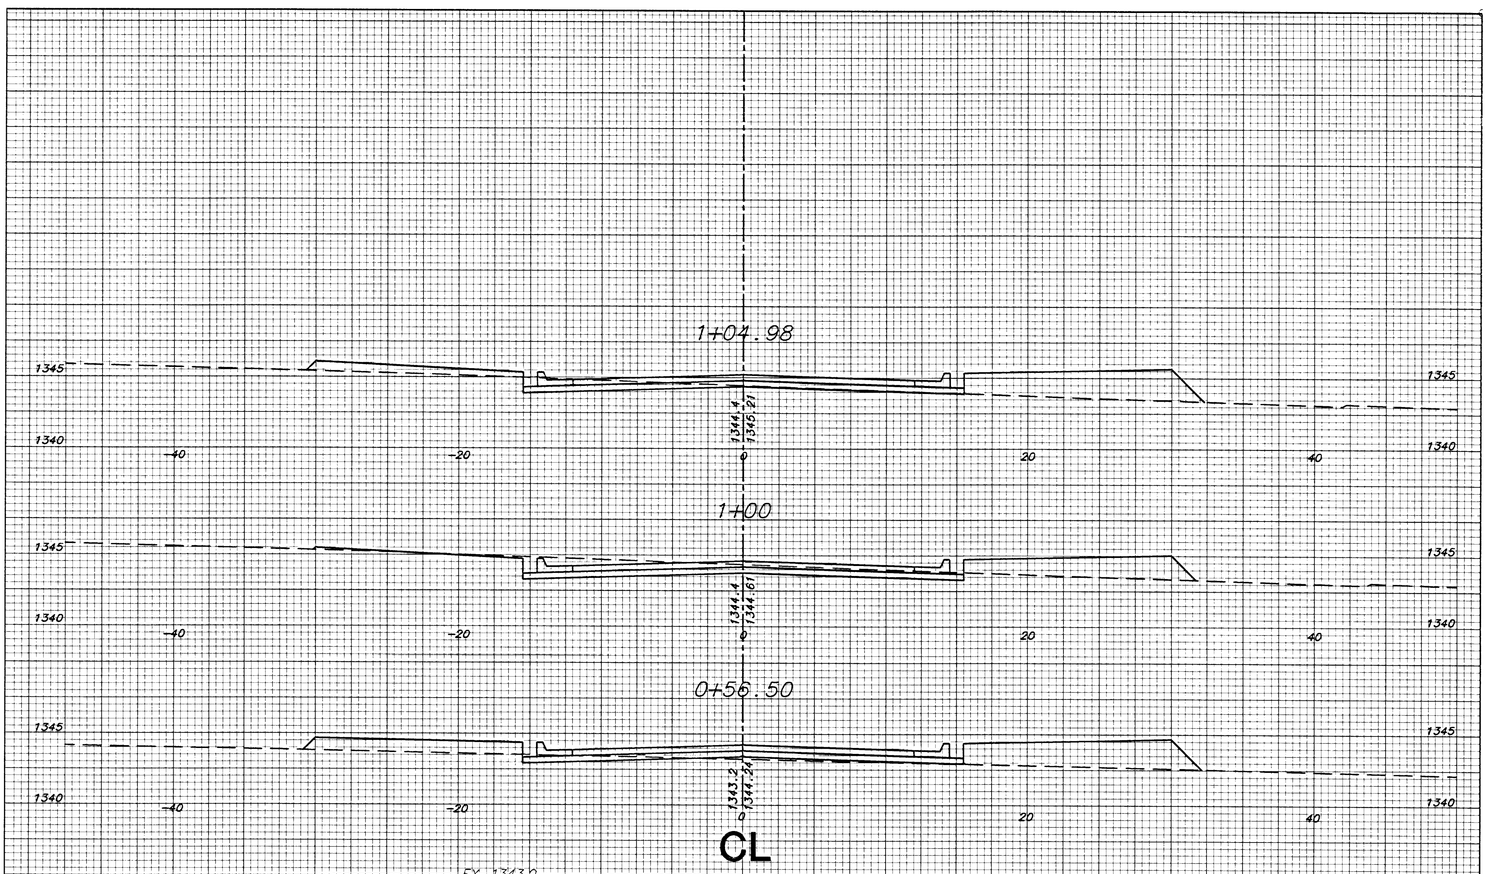


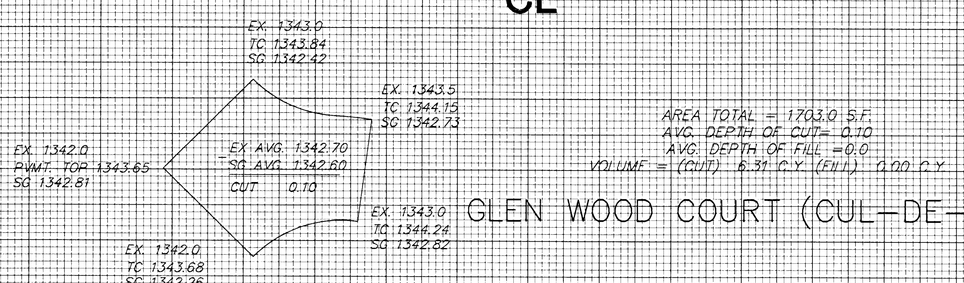

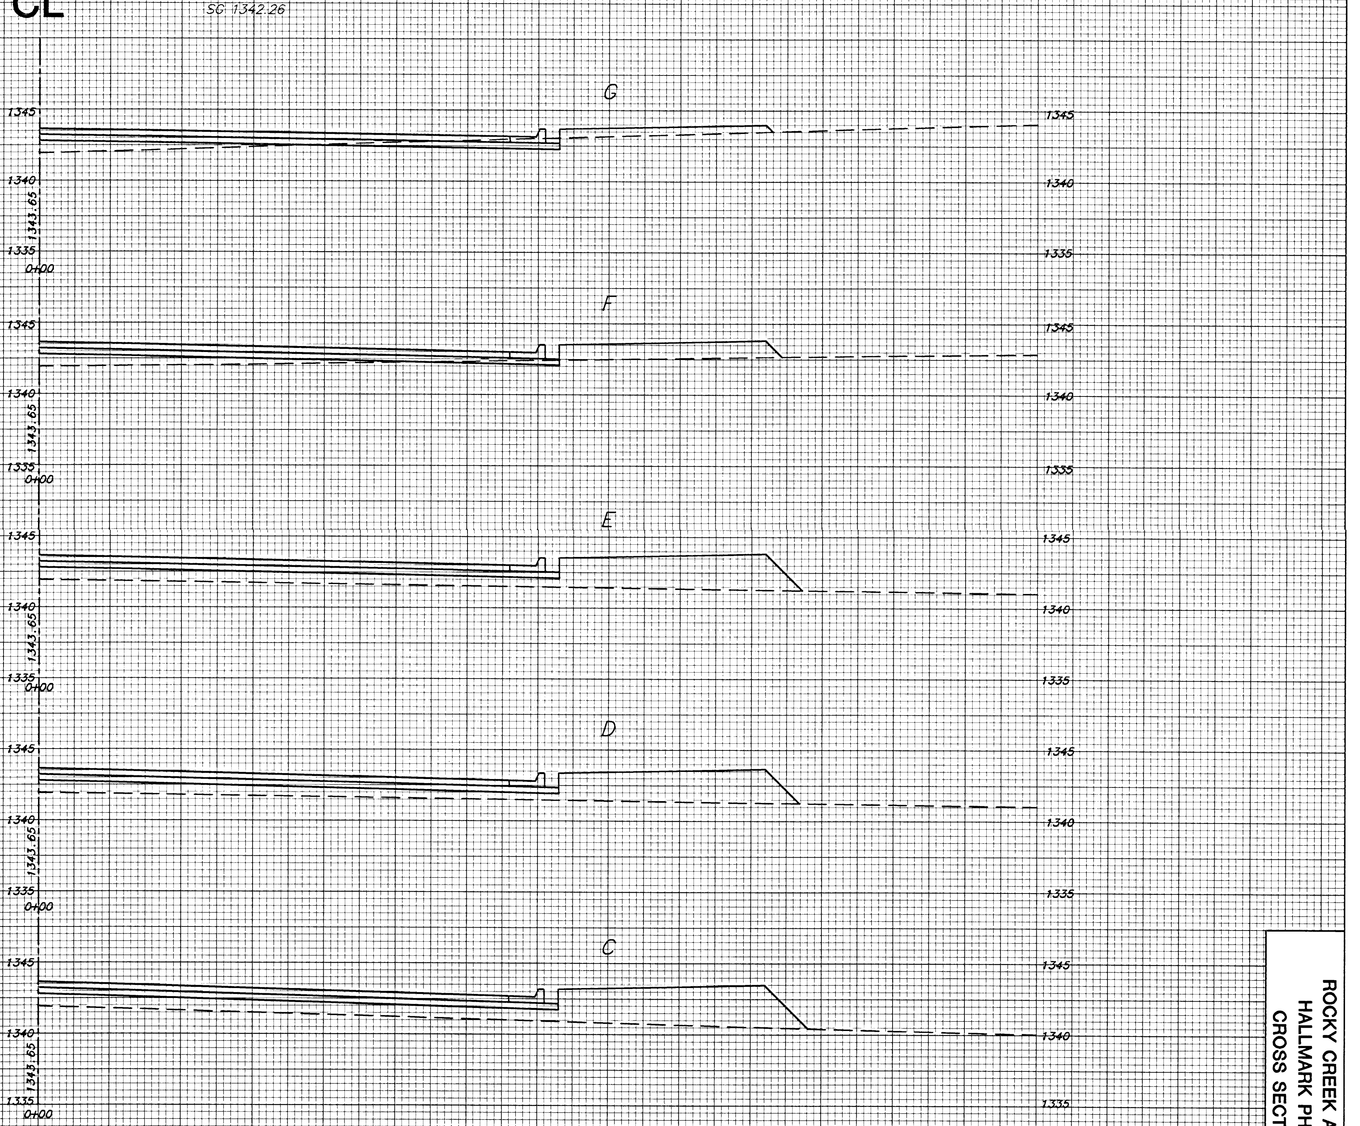

GLEN WOOD CT

ROCKY CREEK ADDITION
HALLMARK PHASE 2
CROSS SECTIONS

H:\CIVIL\9608\HALLMARK\PHASE2\PAVE\XSECTION

29
32

00220525