
BENCH MARKS:
City Disc – 34.3' E. & 3.3' N. of S.W. Corner of N.W. 1/4, Sec. 25, T–27–S, R–2–W.
Elev. = 156.63 City Datum

City Disc – 135TH St. W. & Maple, 30' N. & 15' E. ℄ Both.
Elev. = 150.20 City Datum

SCALE: 1" = 20'
• = Iron

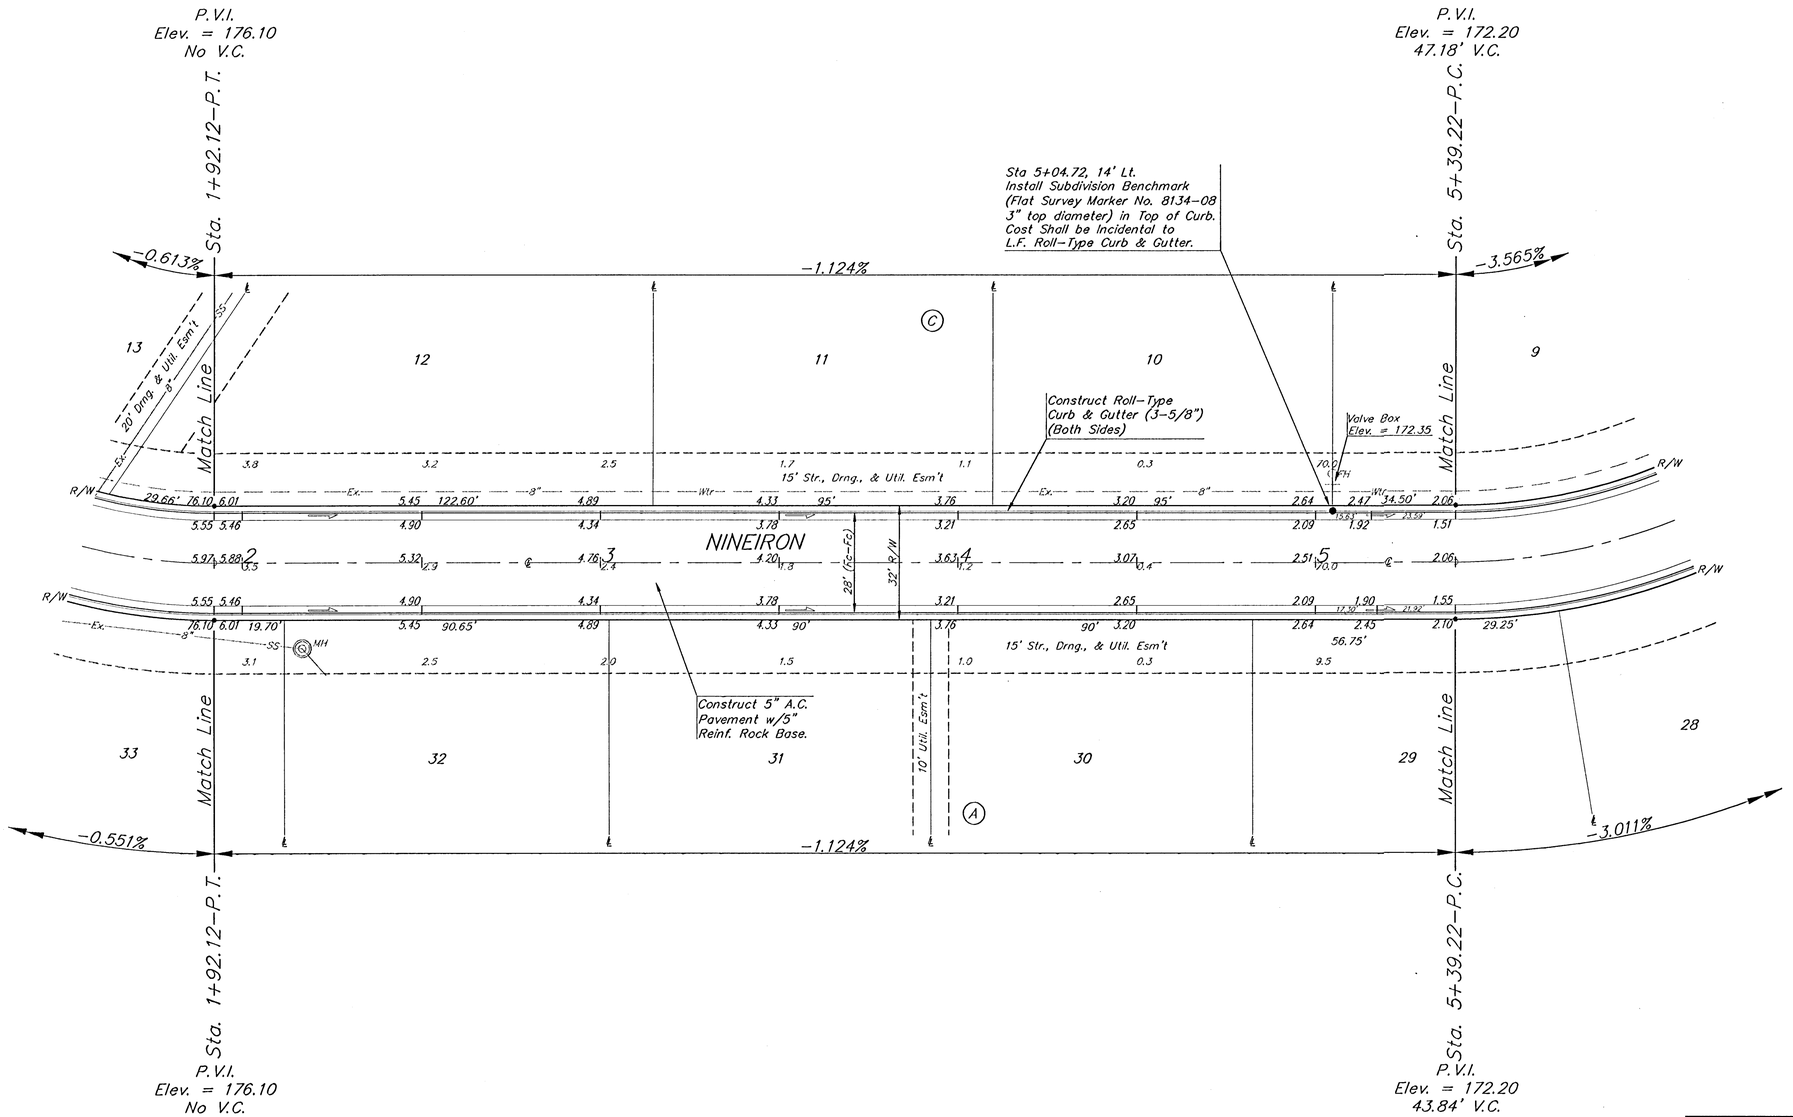

Roll type curb & gutter to be constructed on the pavement on this sheet.
Top of curb elevation are given for full height curb.

AUBURN HILLS ADDITION - PHASE I
NINEIRON
STA. 1+92.12 TO STA. 5+39.22

BAUGHMAN COMPANY P.A.
ENGINEERING, SURVEYING, & PLANNING
316–262–7271 • 315 ELLIS • WICHITA, KANSAS 67211

PROJECT NUMBER	SHEET
472-83290	14 OF 30

DESIGN	DRAWN	APPROVED	DATE	SCALE
DMV	JAK		3–14–01	NOTED

Auburn12.Sht1 00-10-E837