
BENCH MARKS:
City Disc – 34.3' E. & 3.3' N. of S.W. Corner of N.W. 1/4, Sec. 25, T-27-S, R-2-W.
Elev. = 156.63 City Datum

City Disc – 135TH St. W. & Maple, 30' N. & 15' E. ℄ Both.
Elev. = 150.20 City Datum

SCALE: 1" = 20'
• = Iron

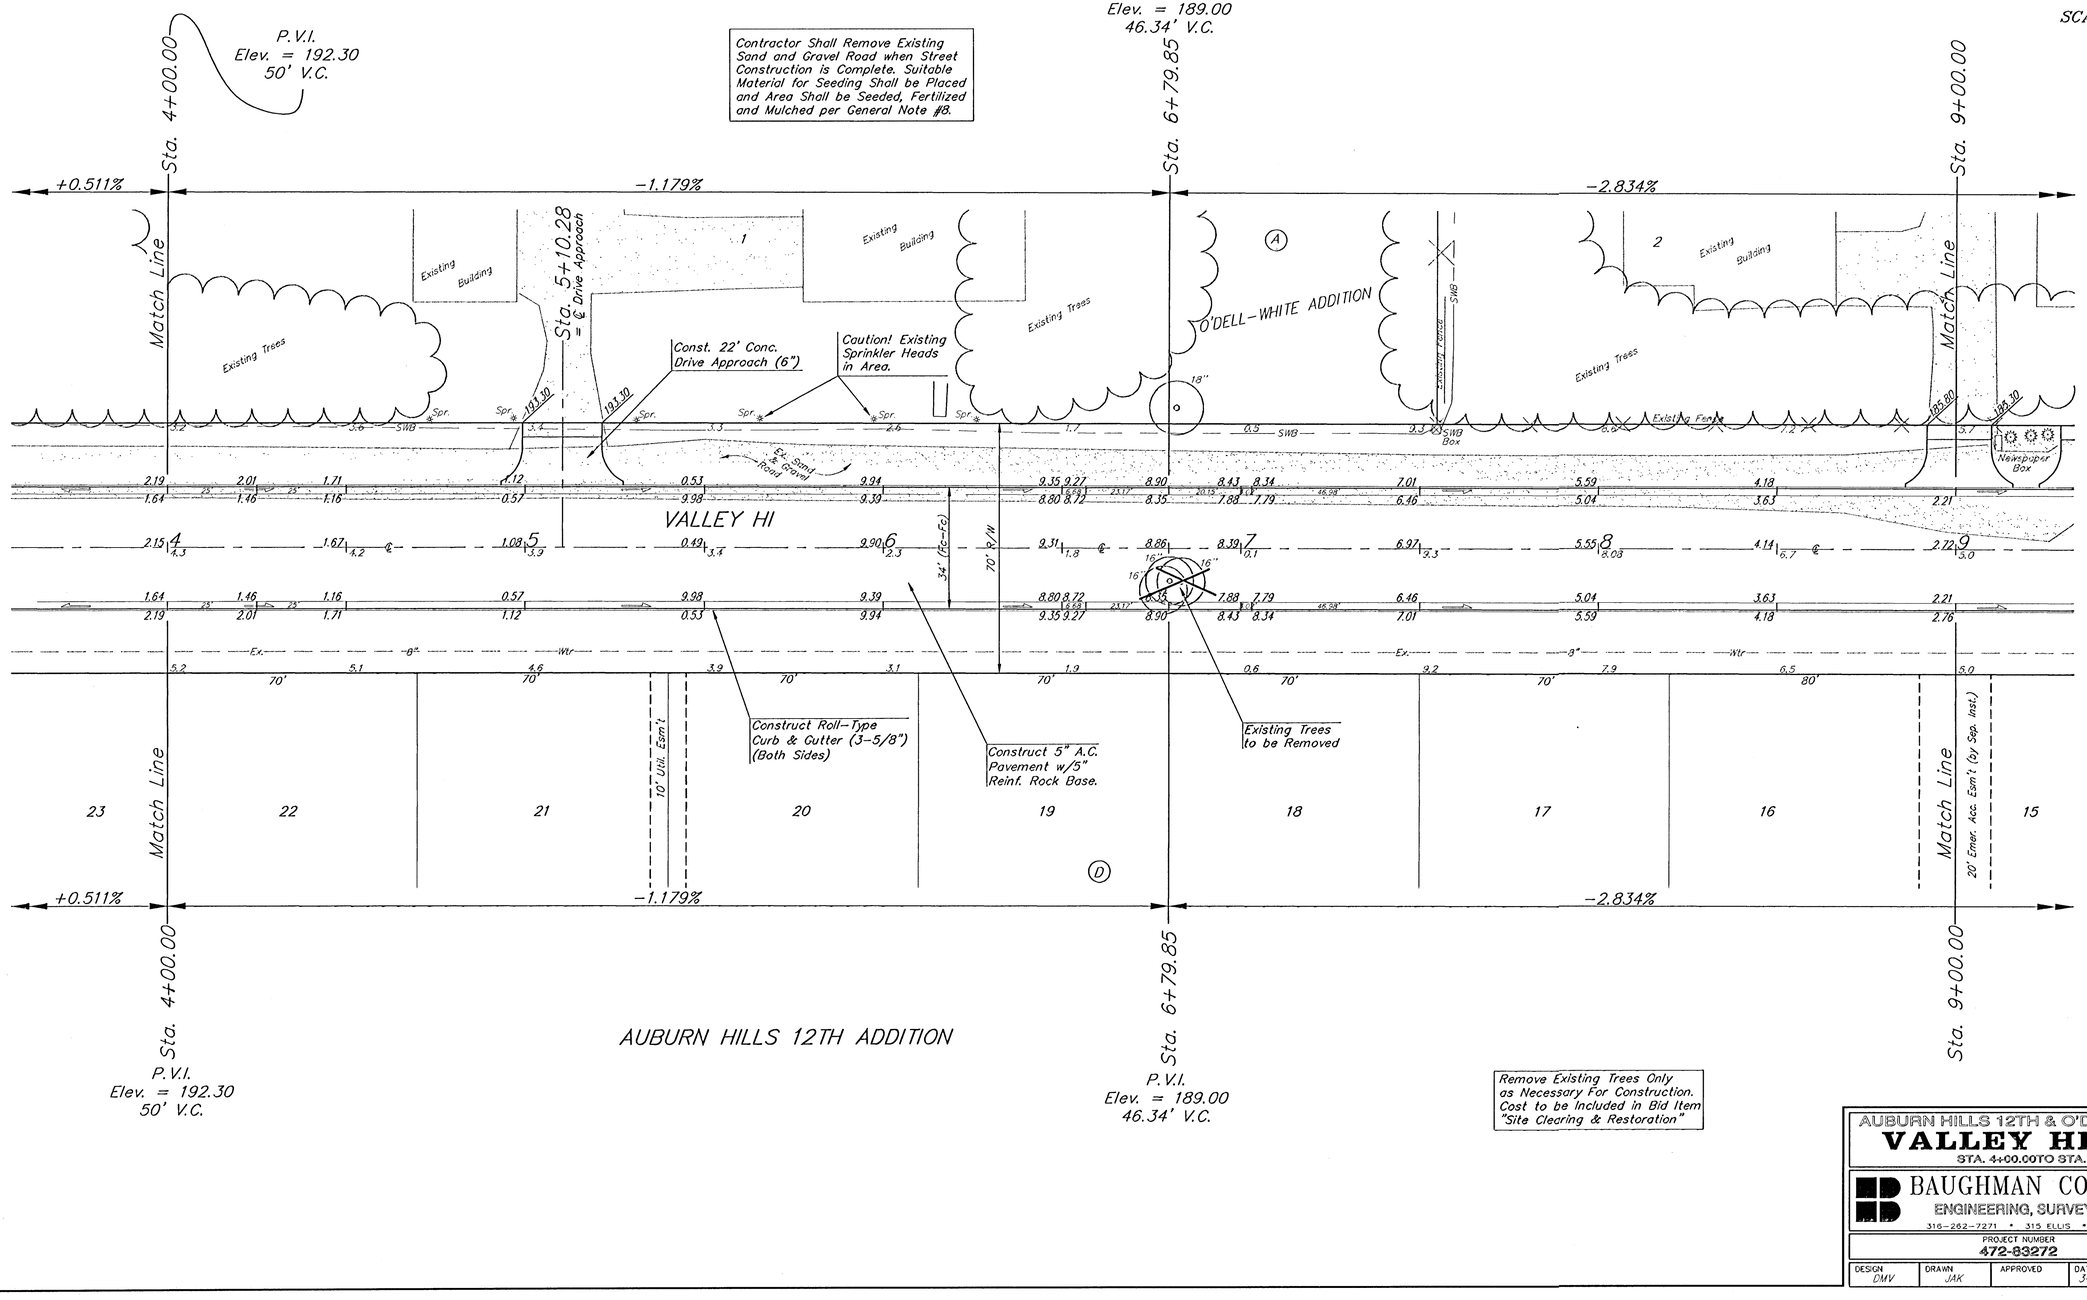

Remove Existing Trees Only as Necessary For Construction. Cost to be Included in Bid Item "Site Clearing & Restoration"

AUBURN HILLS 12TH & O'DELL-WHITE ADD.

VALLEY HI ROAD

STA. 4+00.00 TO STA. 9+00.00

BAUGHMAN COMPANY P.A.
ENGINEERING, SURVEYING, & PLANNING
316-262-7271 • 315 ELLIS • WICHITA, KANSAS 67211

PROJECT NUMBER	SHEET
472-83272	6 OF 10

DESIGN	DRAWN	APPROVED	DATE	SCALE
DMV	JAK		3-14-01	NOTED

00-10-2837
Auburn12 Str2