PROJECT NO.	SHEET NO.	TOTAL SHEETS
472-76-245-81892-000-000-001	4	10

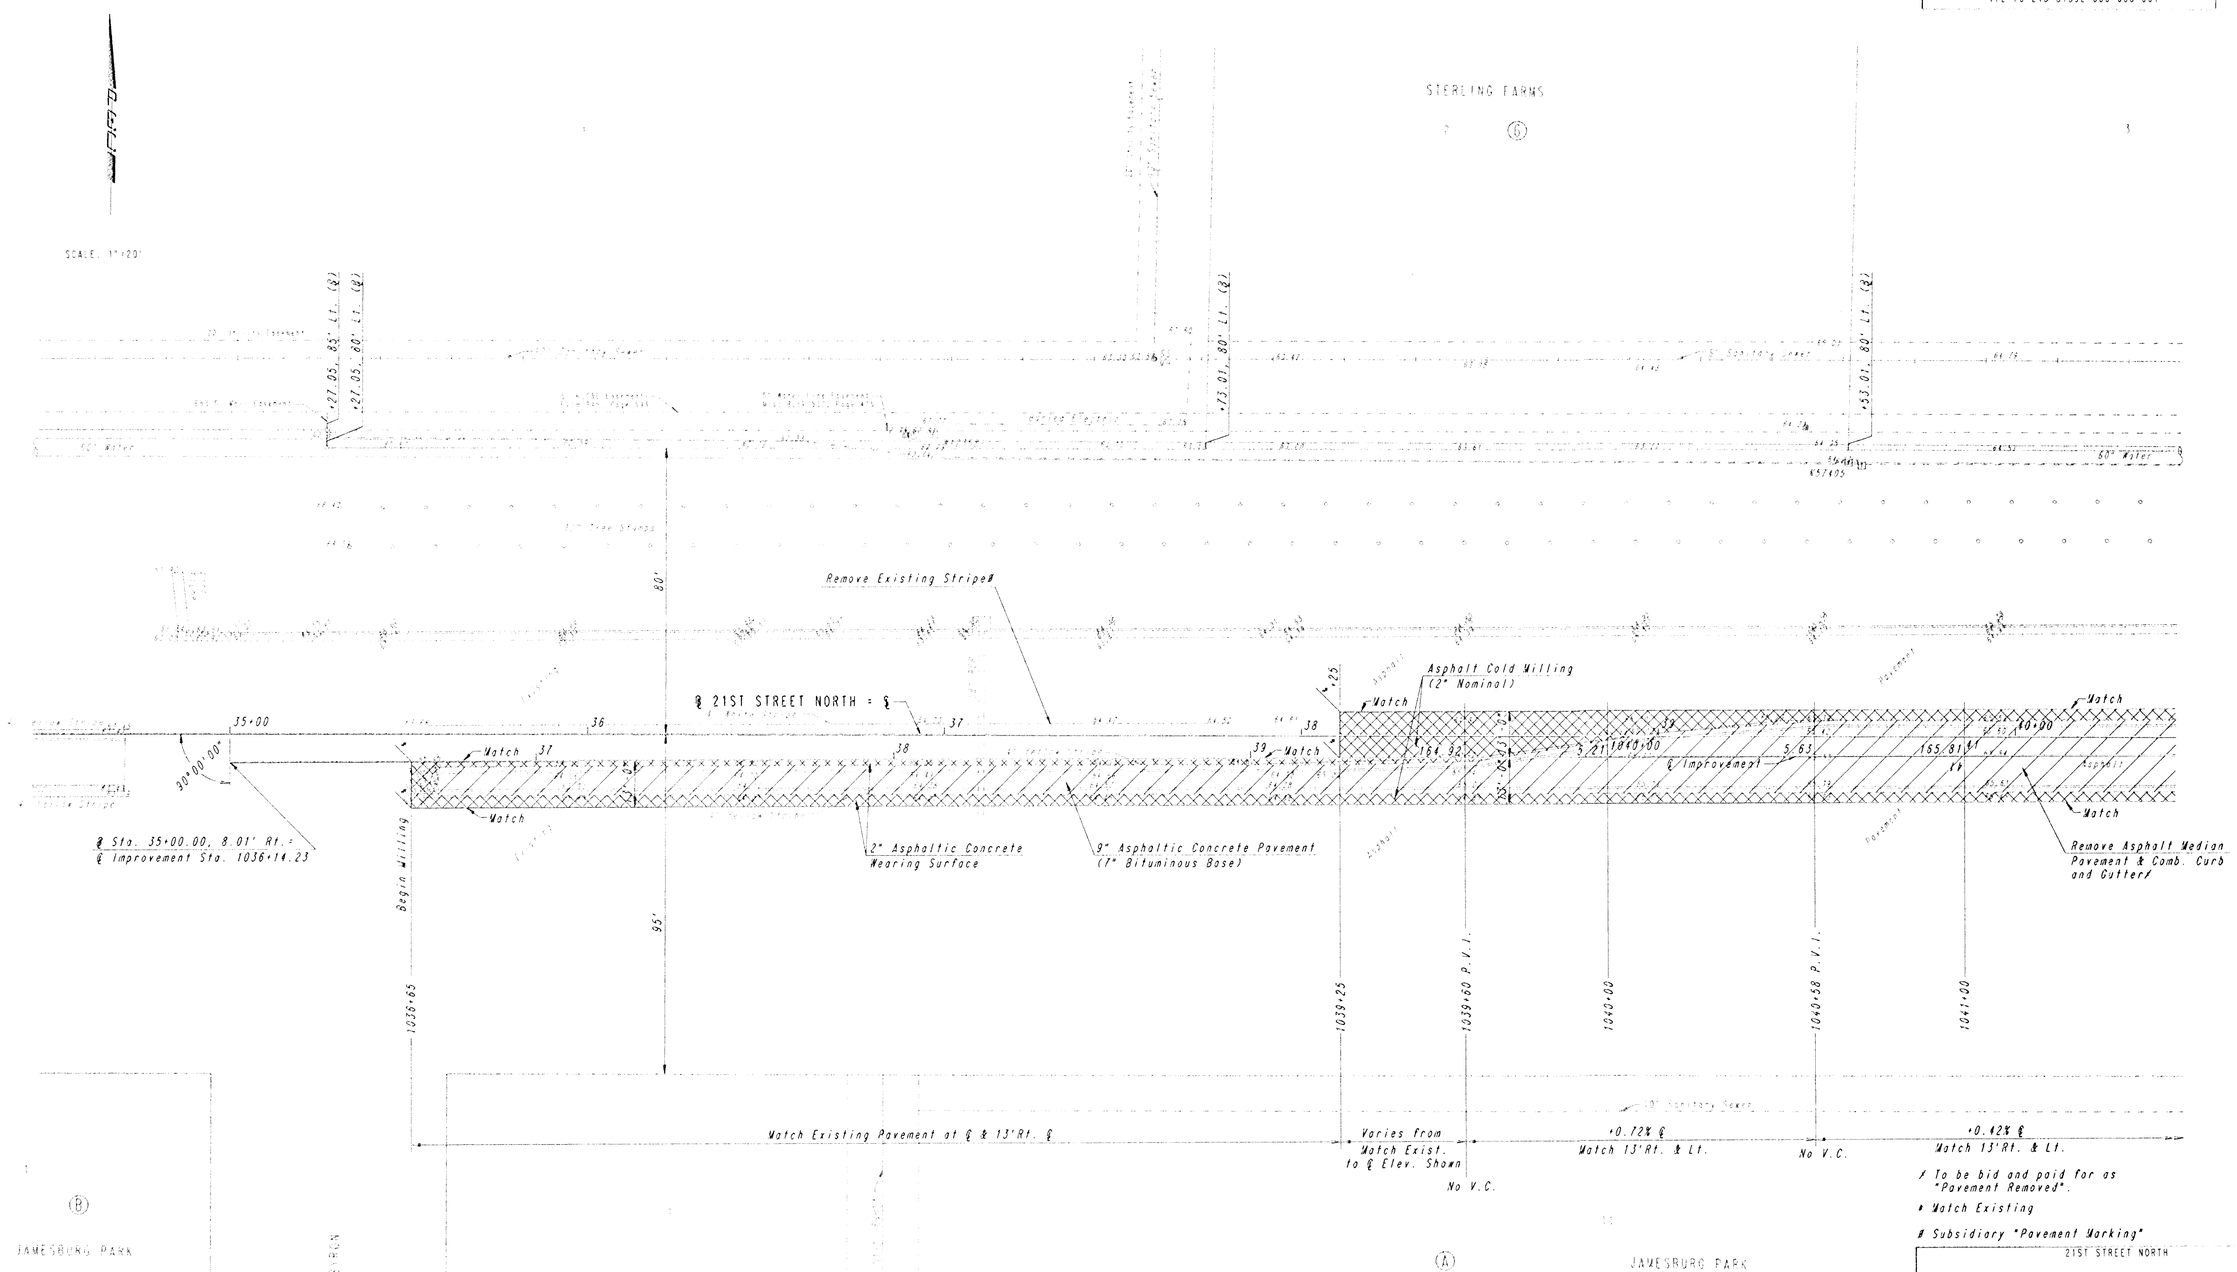

✗ To be bid and paid for as "Pavement Removed".

\# Match Existing

\# Subsidiary "Pavement Marking"

21ST STREET NORTH

LEFT TURN LANE

℄ STA. 1036+65.00 TO ℄ STA. 1041+00.00

PROFESSIONAL ENGINEERING CONSULTANTS, P.A.
ENGINEERS
WICHITA, KANSAS

Designed by	MMB, GDD	Checked by	
Drawn by	DEP	Date APR., 1995	Job No. 94420-3

4

PLAN		BY	DATE
SURVEYED			
NOTE BOOK	PLOTTED		
NO	ALT. ENGINEERING CHECKED		
	TEST OF WORK CHECKED		

DRAWING NAME: 32-94420-3 21ST TURN 1
COORDINATE SYSTEM: NAD 27
CENTER COORD NAMES:
ROTATION ANGLE:
DATE LAST WORKED ON
DWAINE DUNN