| PROJECT NO. | SHEET NO. | TOTAL SHEETS |
|---|---|---|
| 472-76-245-81992-000-000-001 | 5 | 10 |

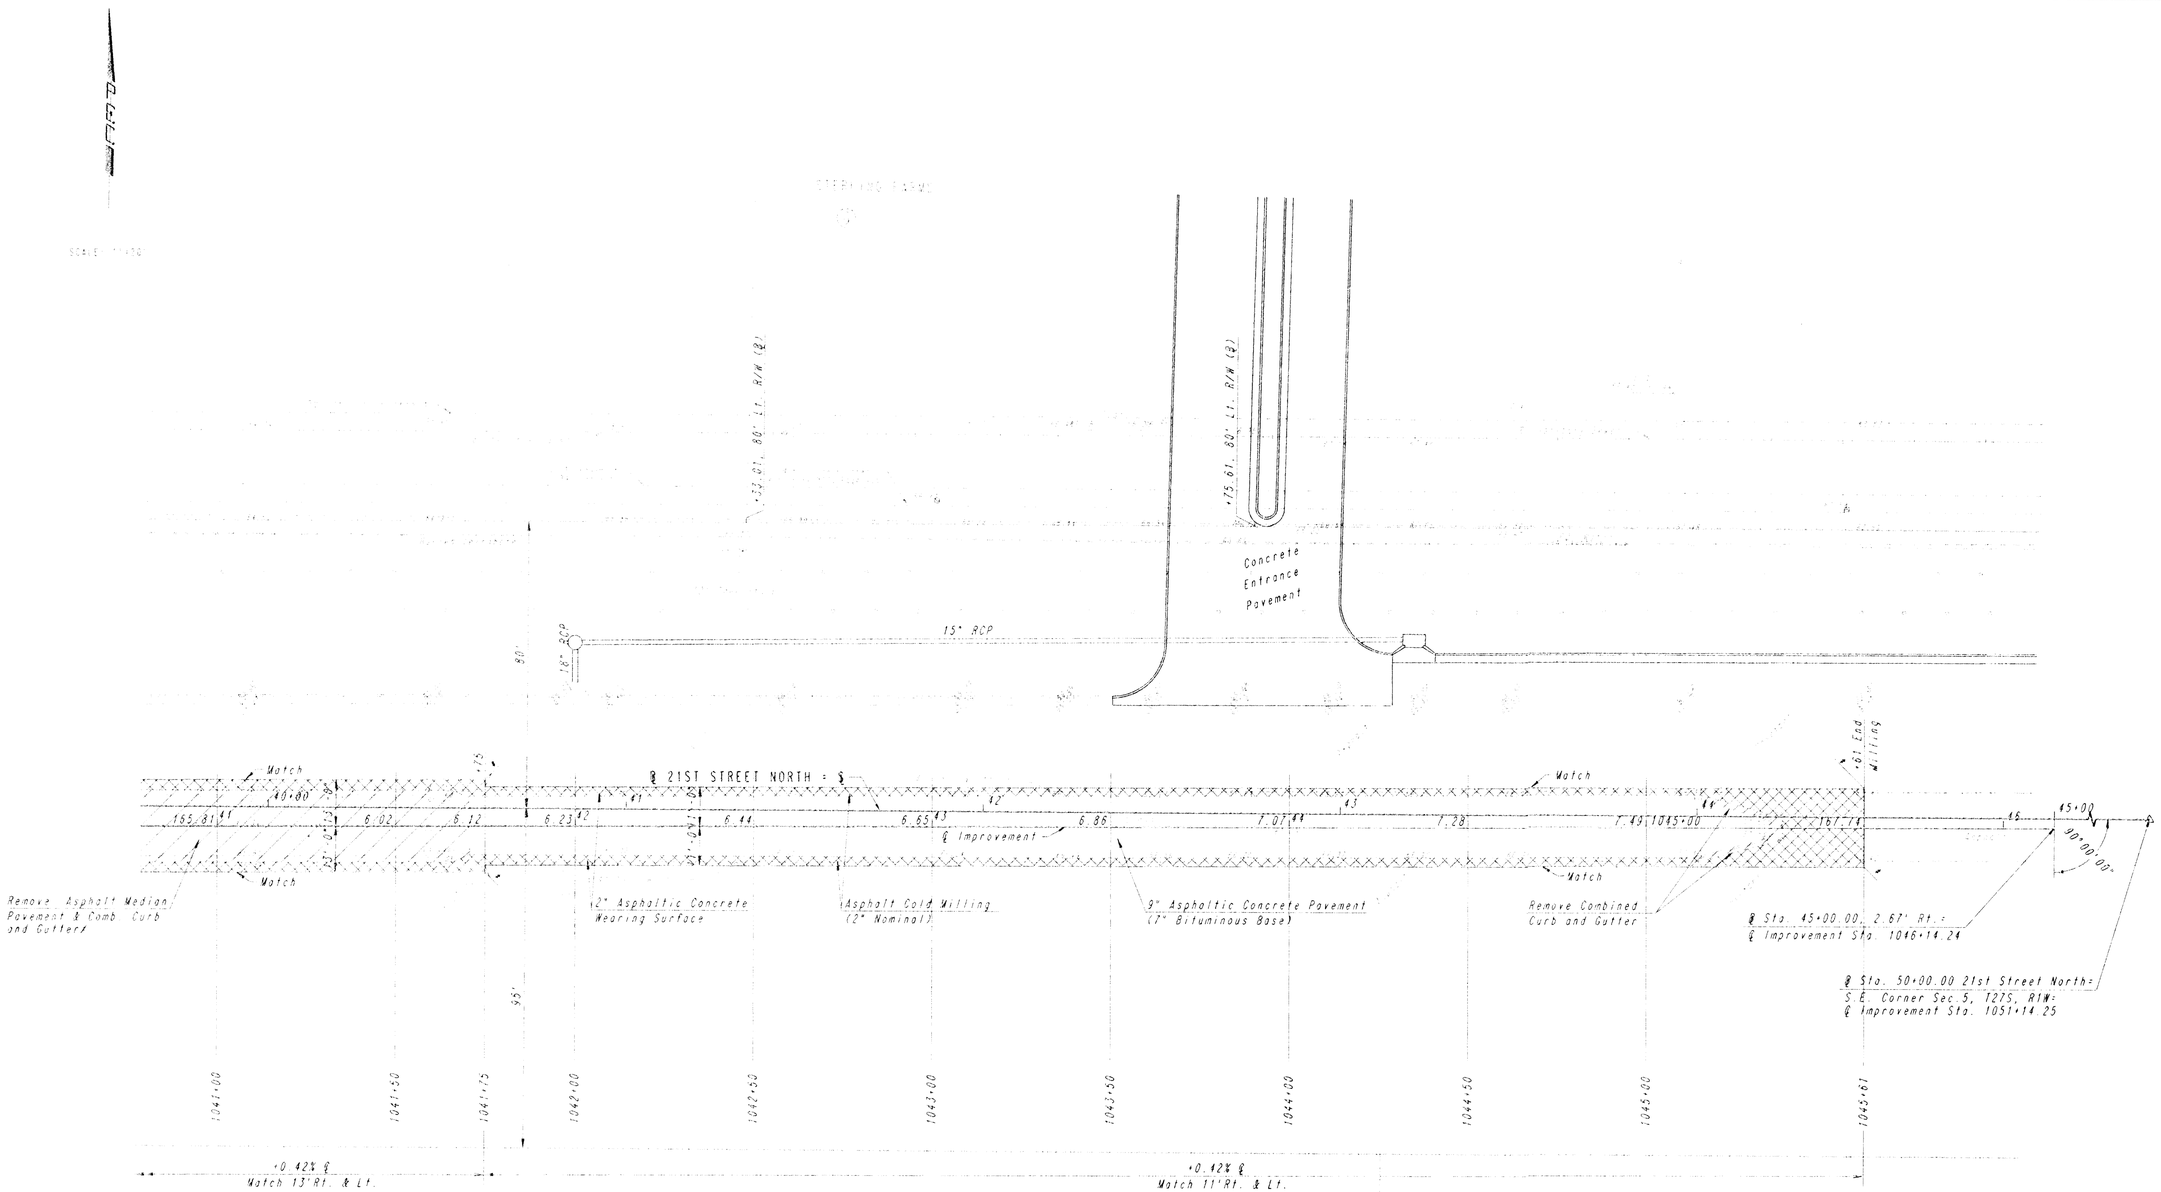


/ To be bid and paid for as "Pavement Removed".

* Match Existing

21ST STREET NORTH

# LEFT TURN LANE

℄ STA. 1041+00.00 TO ℄ STA. 1045+61.00

PROFESSIONAL ENGINEERING CONSULTANTS, P.A.
ENGINEERS
WICHITA, KANSAS

| | | | |
|---|---|---|---|
| Designed by | MWB, GDD | Checked by | |
| Drawn by | DEP | Date DEC., 1994 | Job No. 94420-3 |

5