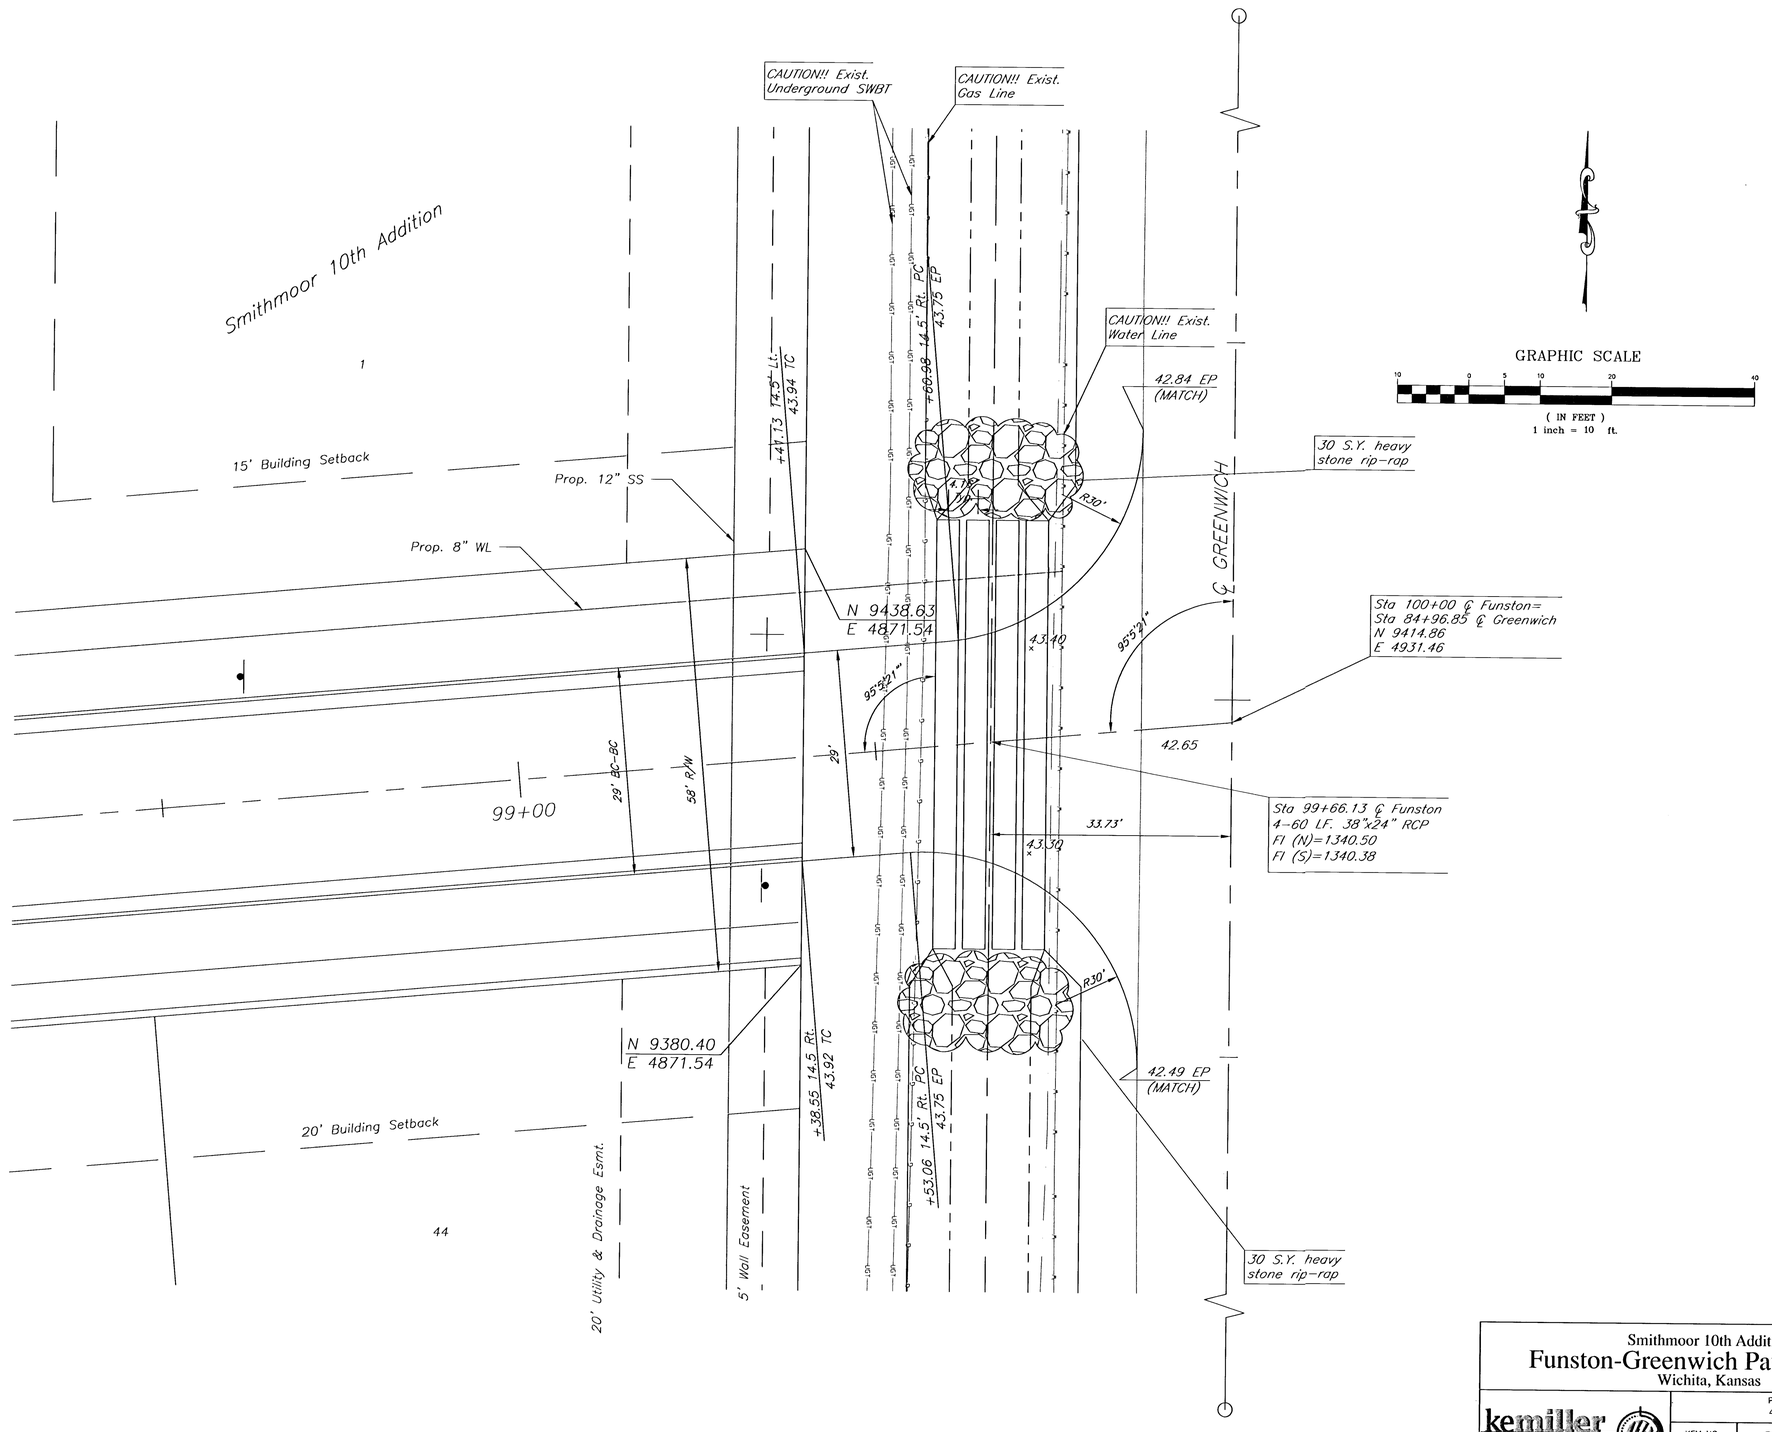


Smithmoor 10th Addition

Funston-Greenwich Paving Detail

Wichita, Kansas

kemiller engineering

516 S. Market, Wichita, KS 67202 316/264-0242

PROJECT NUMBER 472-83396			
KEM NO. 01022	FILE FUNST-GREEN-DTL	DATE 6/01	SHEET 6
DESIGN RR	DRAWN RR	REVISED	OF 24