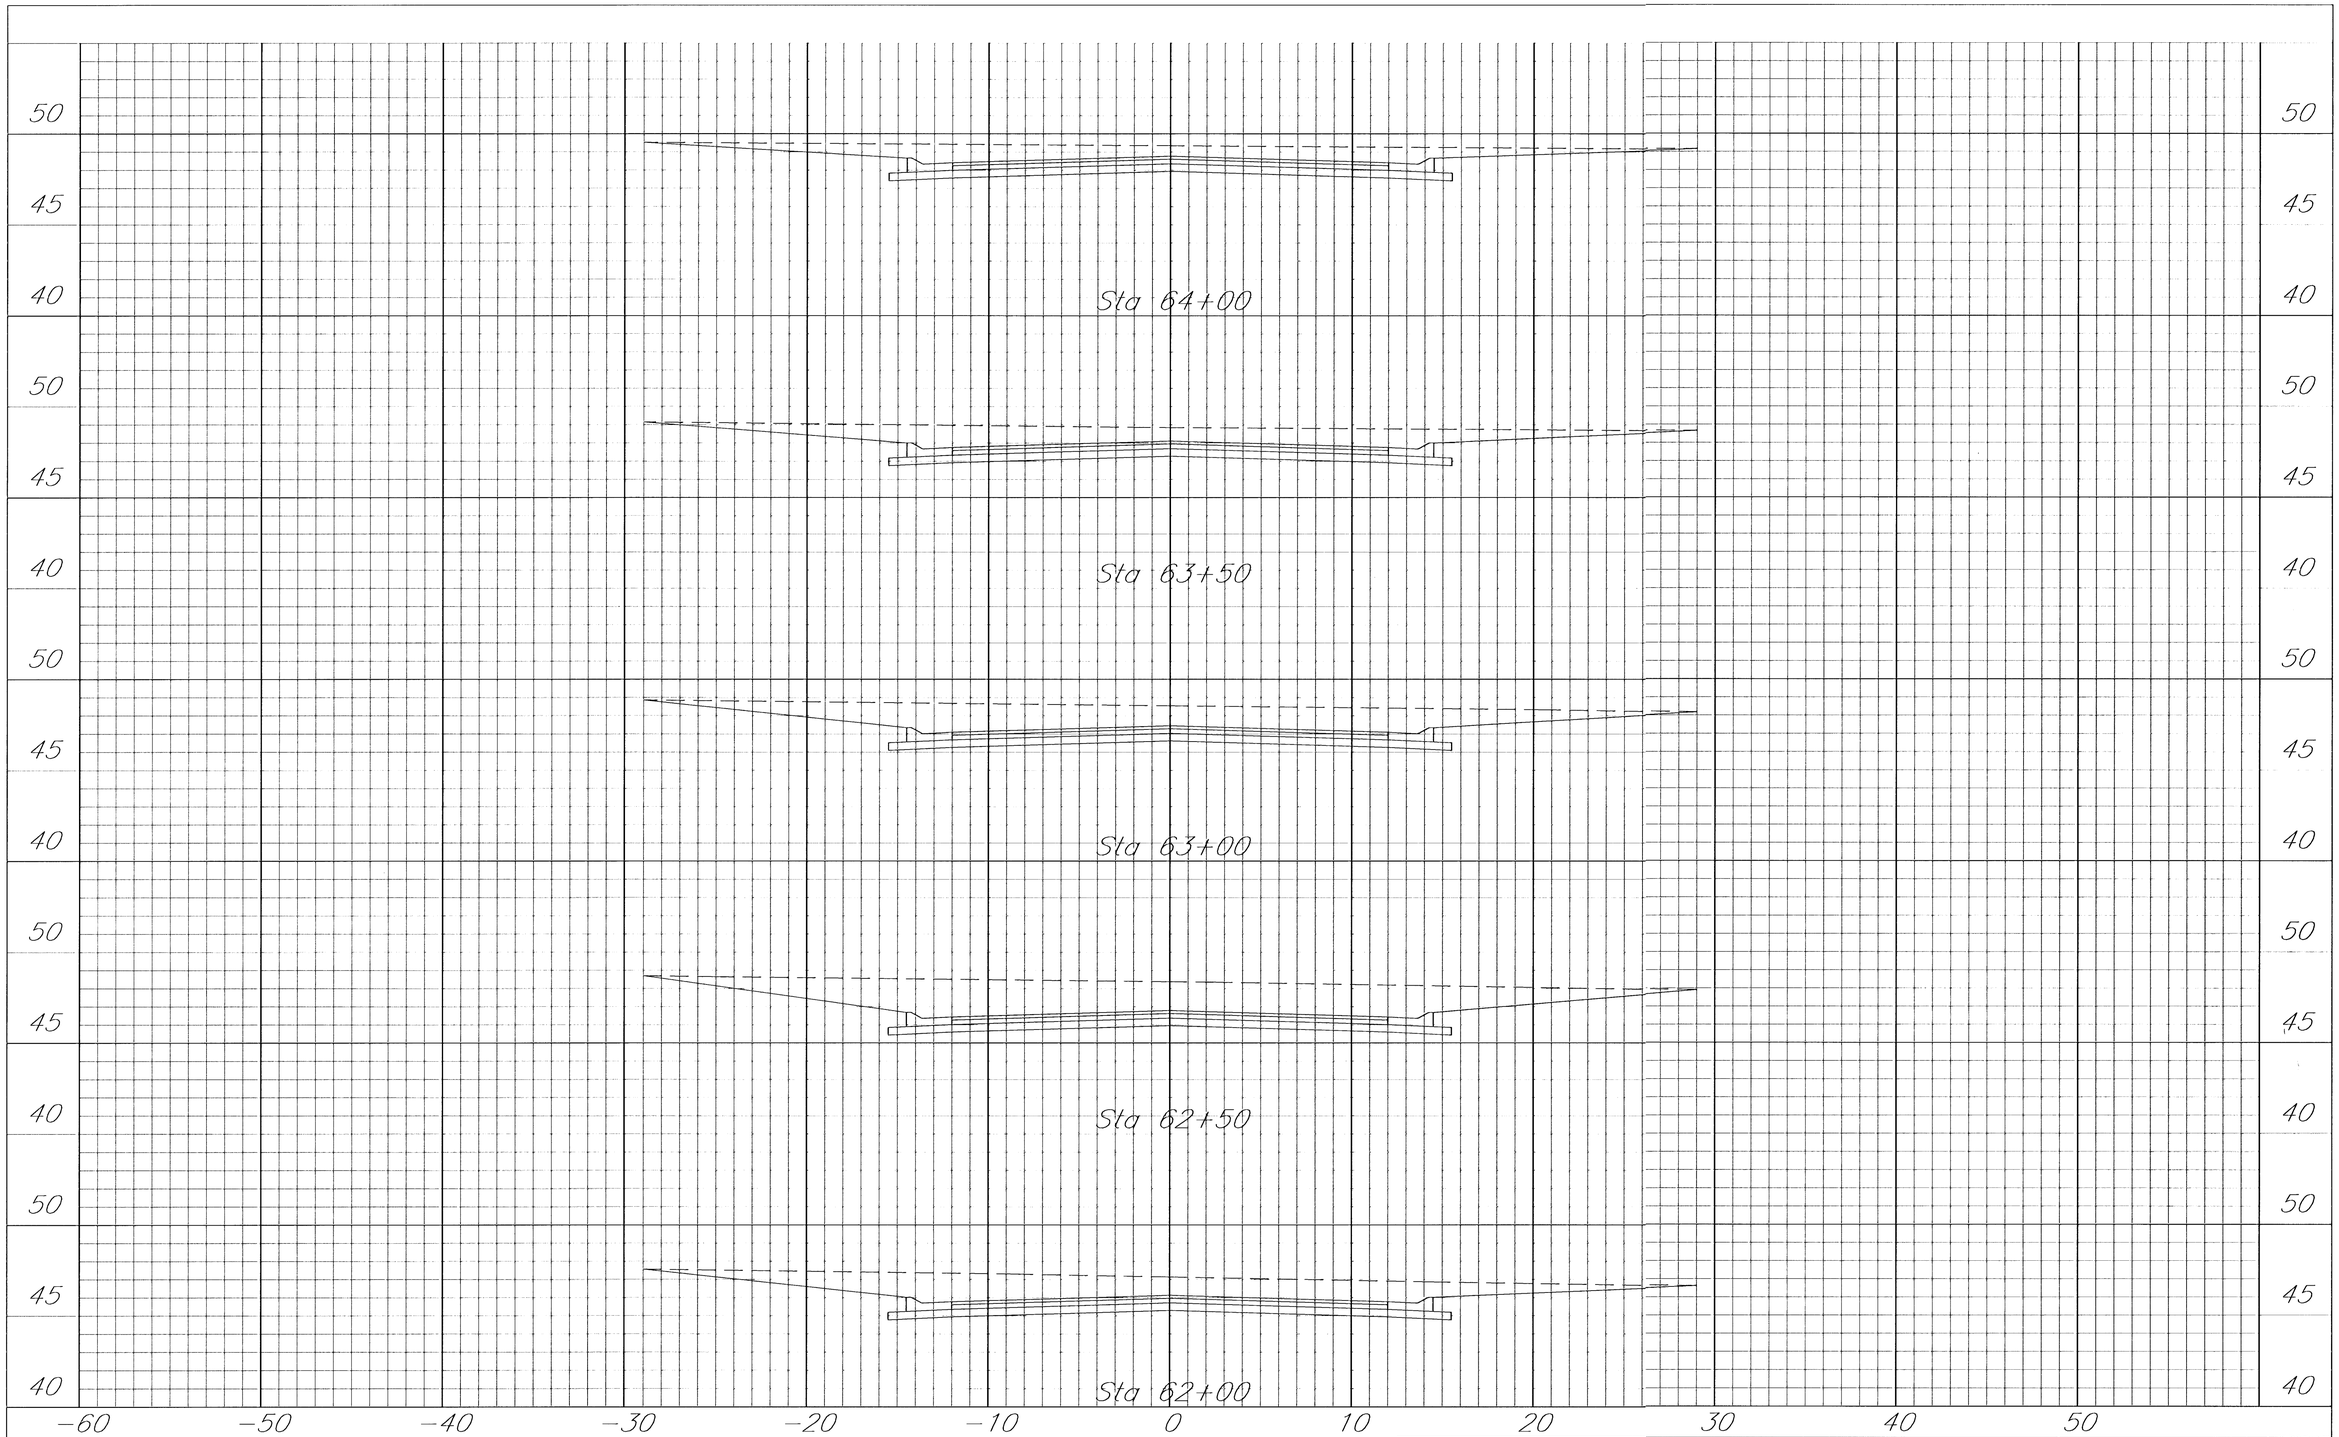

Smithmoor 10th Addition

Sta 62+50 to 64+00 Derrick Circle

Wichita, Kansas

kemiller engineering

516 S. Market,
Wichita, KS 67202 316/264-0242

PROJECT NUMBER 472 83396			
KEM NO. 01022	FILE XSECTIONS	DATE 6/01	SHEET 23
DESIGN RR	DRAWN TR	REVISED	OF 24