BENCHMARKS:
R.R. Spike in N. Side if Power Pole 780' E. of C 151st. W. & 60' N. of Section Line on Kellogg.
Elev. = 202.07 (City Datum)

R.R. Spike in Power Pole 493' N. & 30' E. of Section Corner @ 151st. W. & Kellogg, adjacent to S.S. Lift Station.
Elev. = 207.28 (City Datum)

Top of 1" Iron 12" Deep, W1/4 Cor., Sec. 26, Twp. 27-S, R-2-W.
Elev. = 209.13 (City Datum)

"□" cut on Top of Curb Adjacent to Common Lot Line of Lots 16 & 17, Block B, Auburn Hills 5th Addition
Elev. = 202.65 (City Datum)

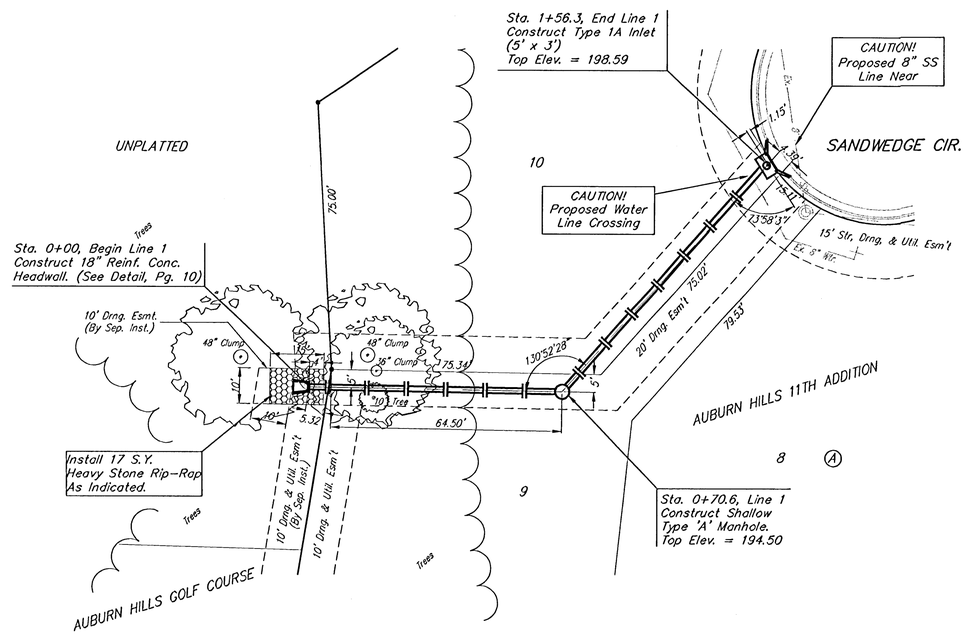

SCALE:
1" = 20' HORIZONTAL
1" = 5' VERTICAL
• = IRON

Remove Trees Only as Necessary for Construction with Engineer's Approval

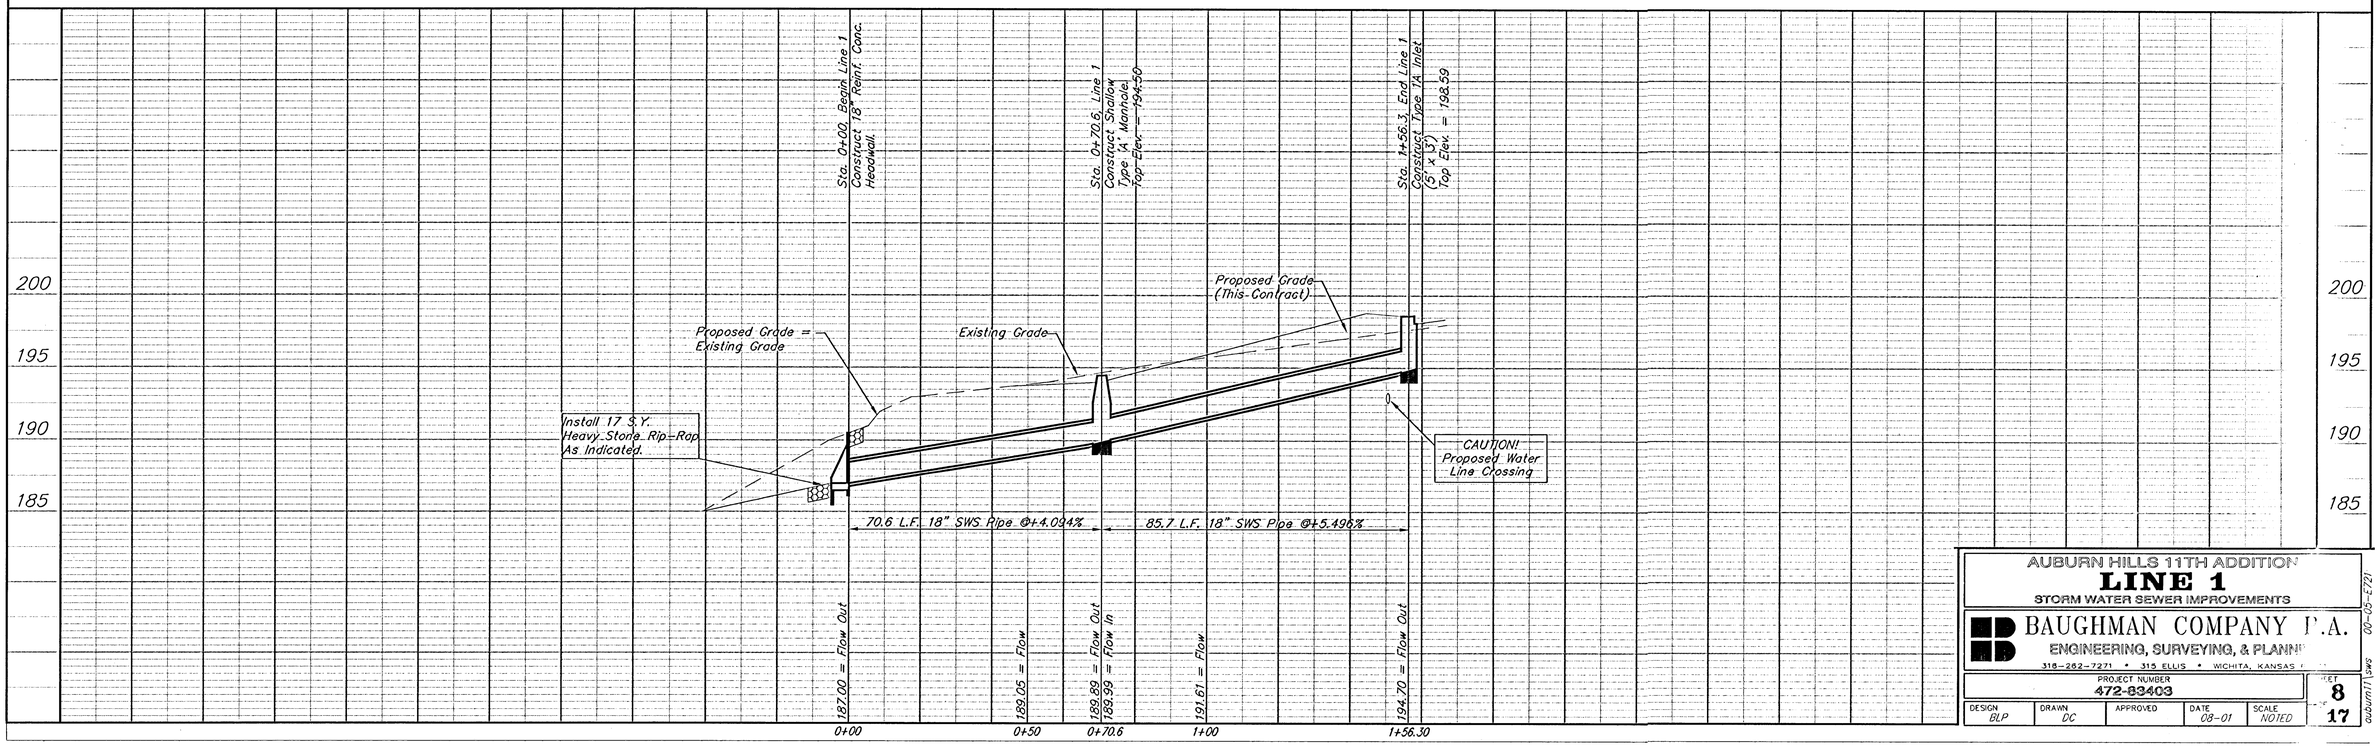

AUBURN HILLS 11TH ADDITION
LINE 1
STORM WATER SEWER IMPROVEMENTS

BAUGHMAN COMPANY P.A.
ENGINEERING, SURVEYING, & PLANNI
316-262-7271 • 315 ELLIS • WICHITA, KANSAS

PROJECT NUMBER	SHEET
472-83403	8 of 17

DESIGN	DRAWN	APPROVED	DATE	SCALE
BLP	DC		08-01	NOTED

auburn11.swg 00-05-2721