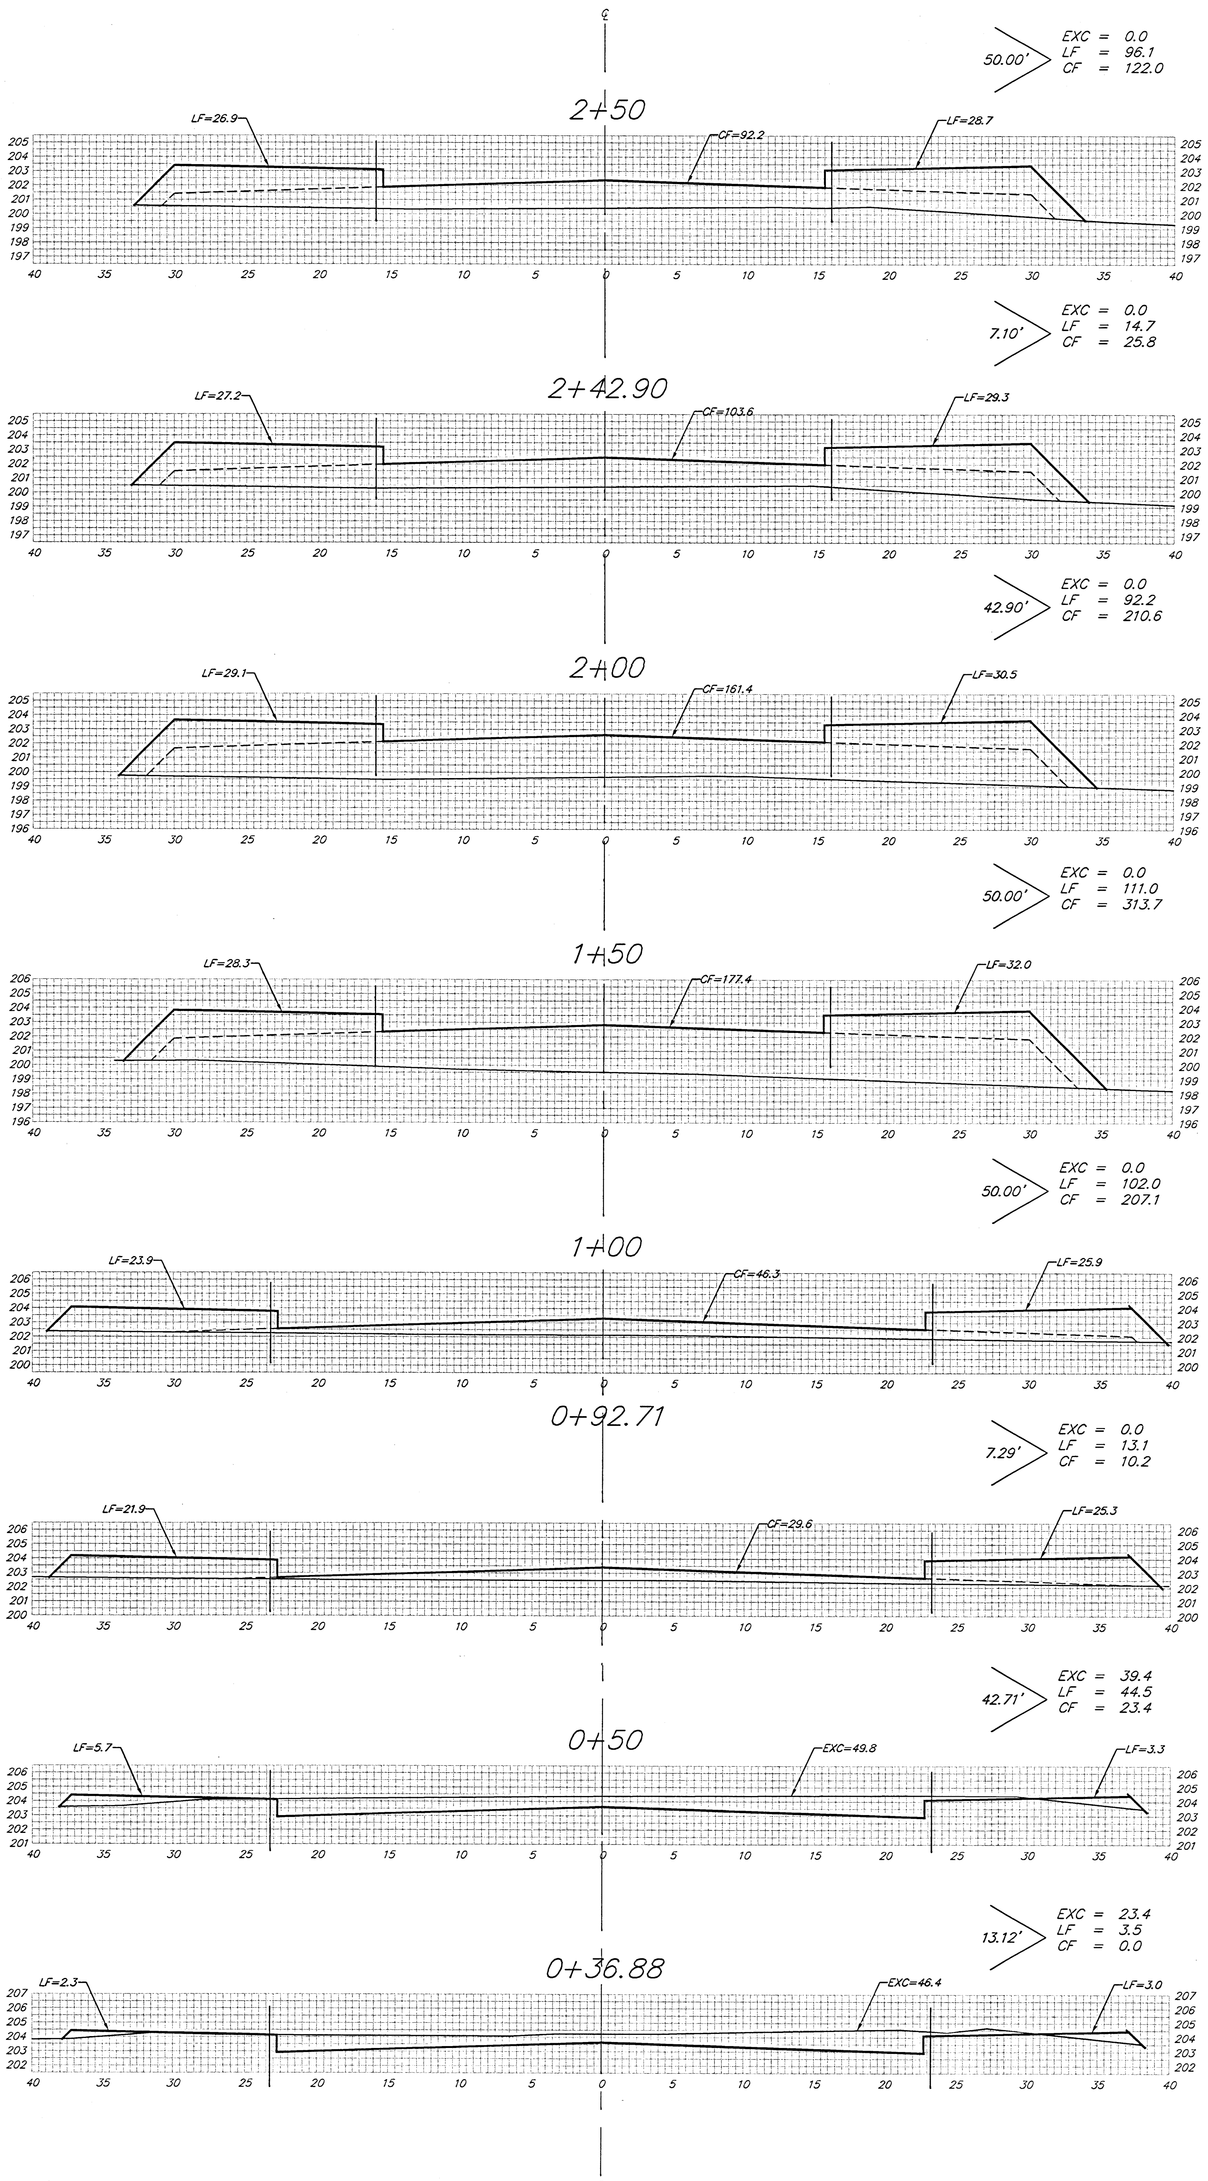


Sheet Totals:

Excavation	=	*62.8 C.Y.*
Loose Fill	=	*477.1 C.Y.*
Compacted Fill	=	*912.8 C.Y.*

BAUGHMAN COMPANY P.A.
ENGINEERING, SURVEYING, & PLANNING
316-262-7271 • 315 ELLIS • WICHITA, KANSAS 67

PROJECT NUMBER
472-83403

SHEET 14
REV.
SHEET 17

XS1