
HAWTHORNE THIRD ADDITION
PHASE 2 SANITARY SEWER
LINE 2

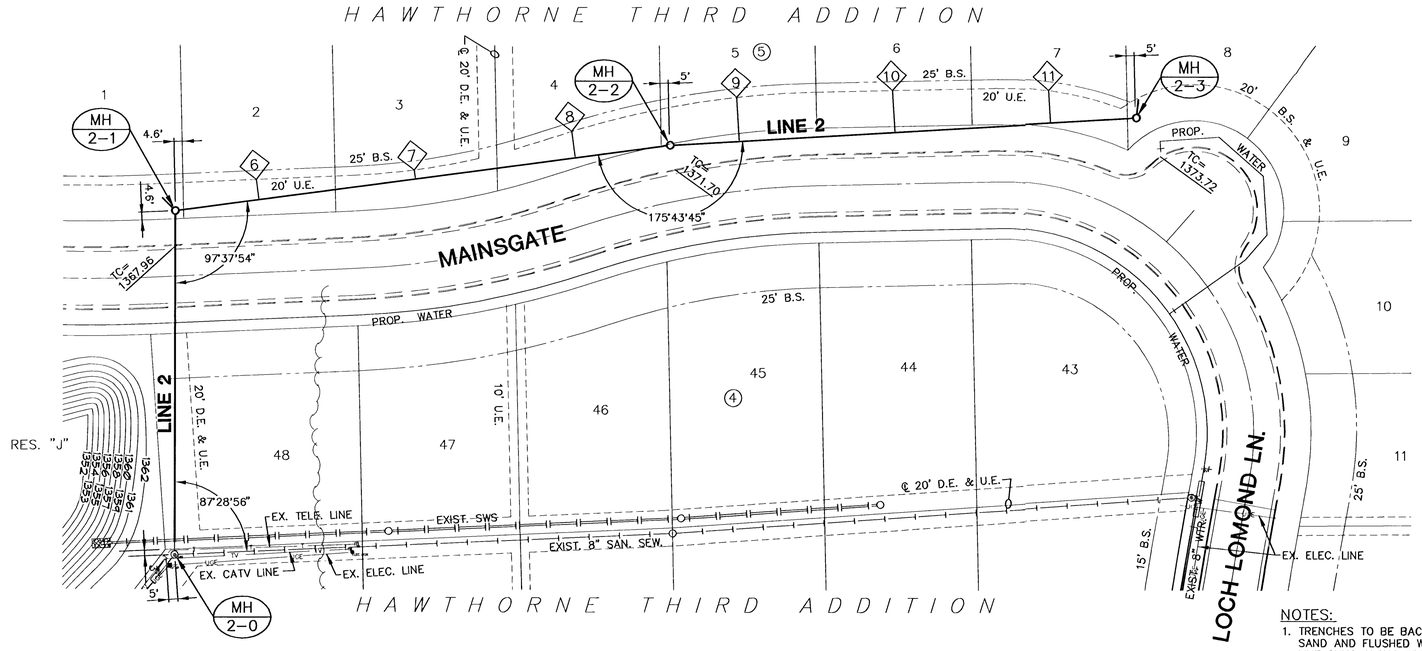

PLAN LINE 2

SCALE: 1"=40'


NOTES:
1. TRENCHES TO BE BACKFILLED WITH SAND AND FLUSHED WHEN SEWER LINE RUNS ALONG FRONT OF LOTS.

N

SCALE: 1"= 40'
0 20 40 80

PROFILE LINE 2

SCALE: HORIZ. 1"=40'
SCALE: VERT. 1"=5'

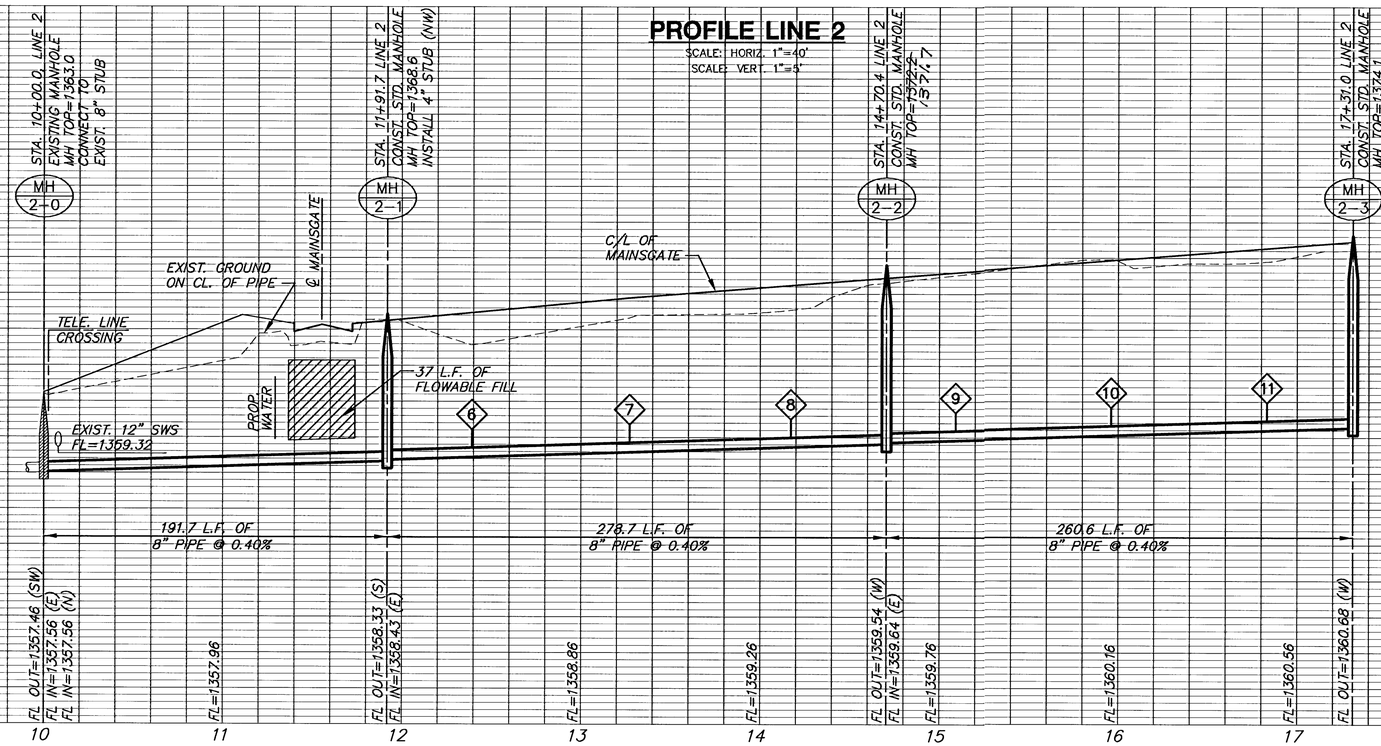

H:\CIVIL\08167\DWG\San\PH2\Mainsgate\08167B2.dwg 11/02/2005 11:02:09 AM CST