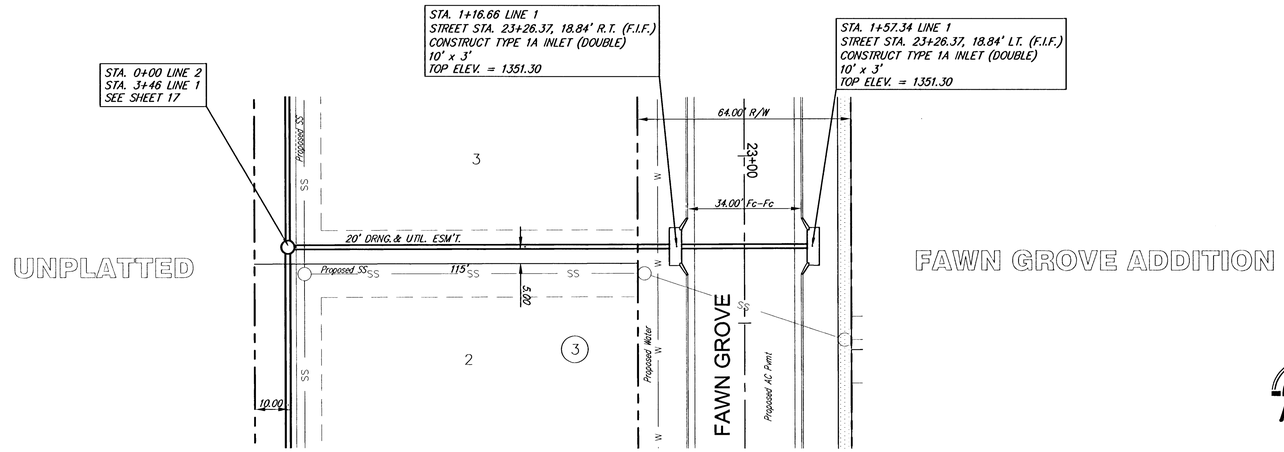

SCALE 1" = 20'

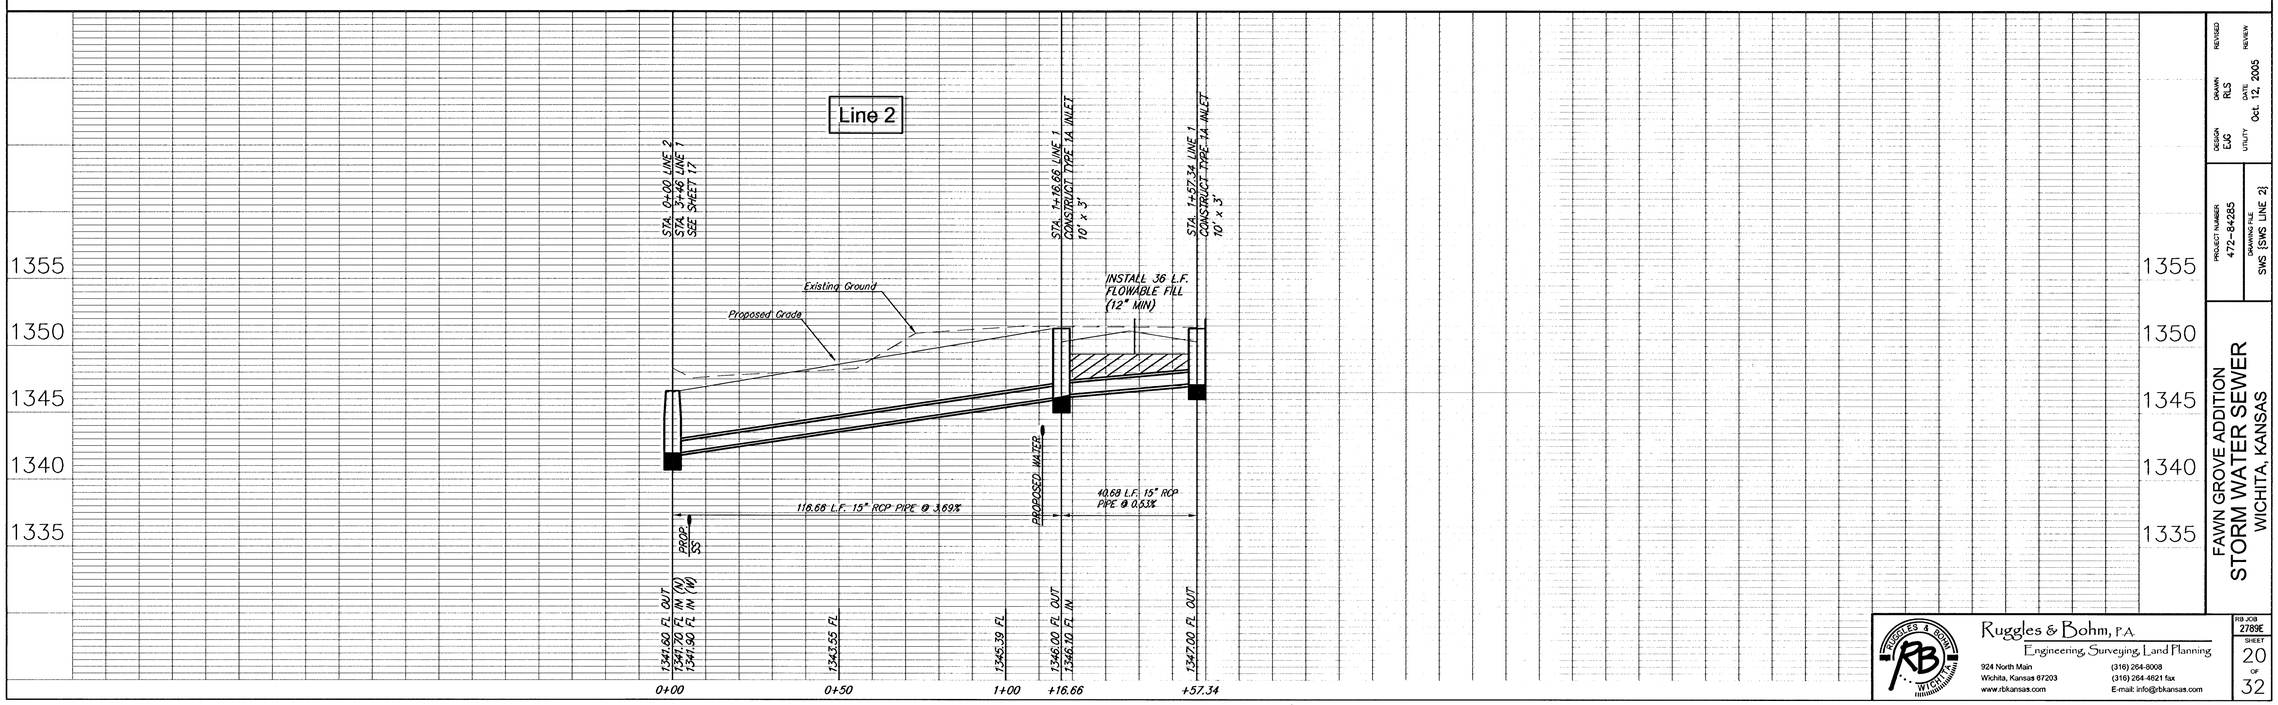

DESIGN	EJG
DRAWN	RLS
REVISED	
UTILITY	
DATE	Oct. 12, 2005
REVIEW	
PROJECT NUMBER	472-84285
DRAWING FILE	SWS (SWS LINE 2)

FAWN GROVE ADDITION
STORM WATER SEWER
WICHITA, KANSAS

Ruggles & Bohm, P.A.
Engineering, Surveying, Land Planning
924 North Main
Wichita, Kansas 67203
www.rbkansas.com
(316) 264-8008
(316) 264-4621 fax
E-mail: info@rbkansas.com

RB JOB 2789E