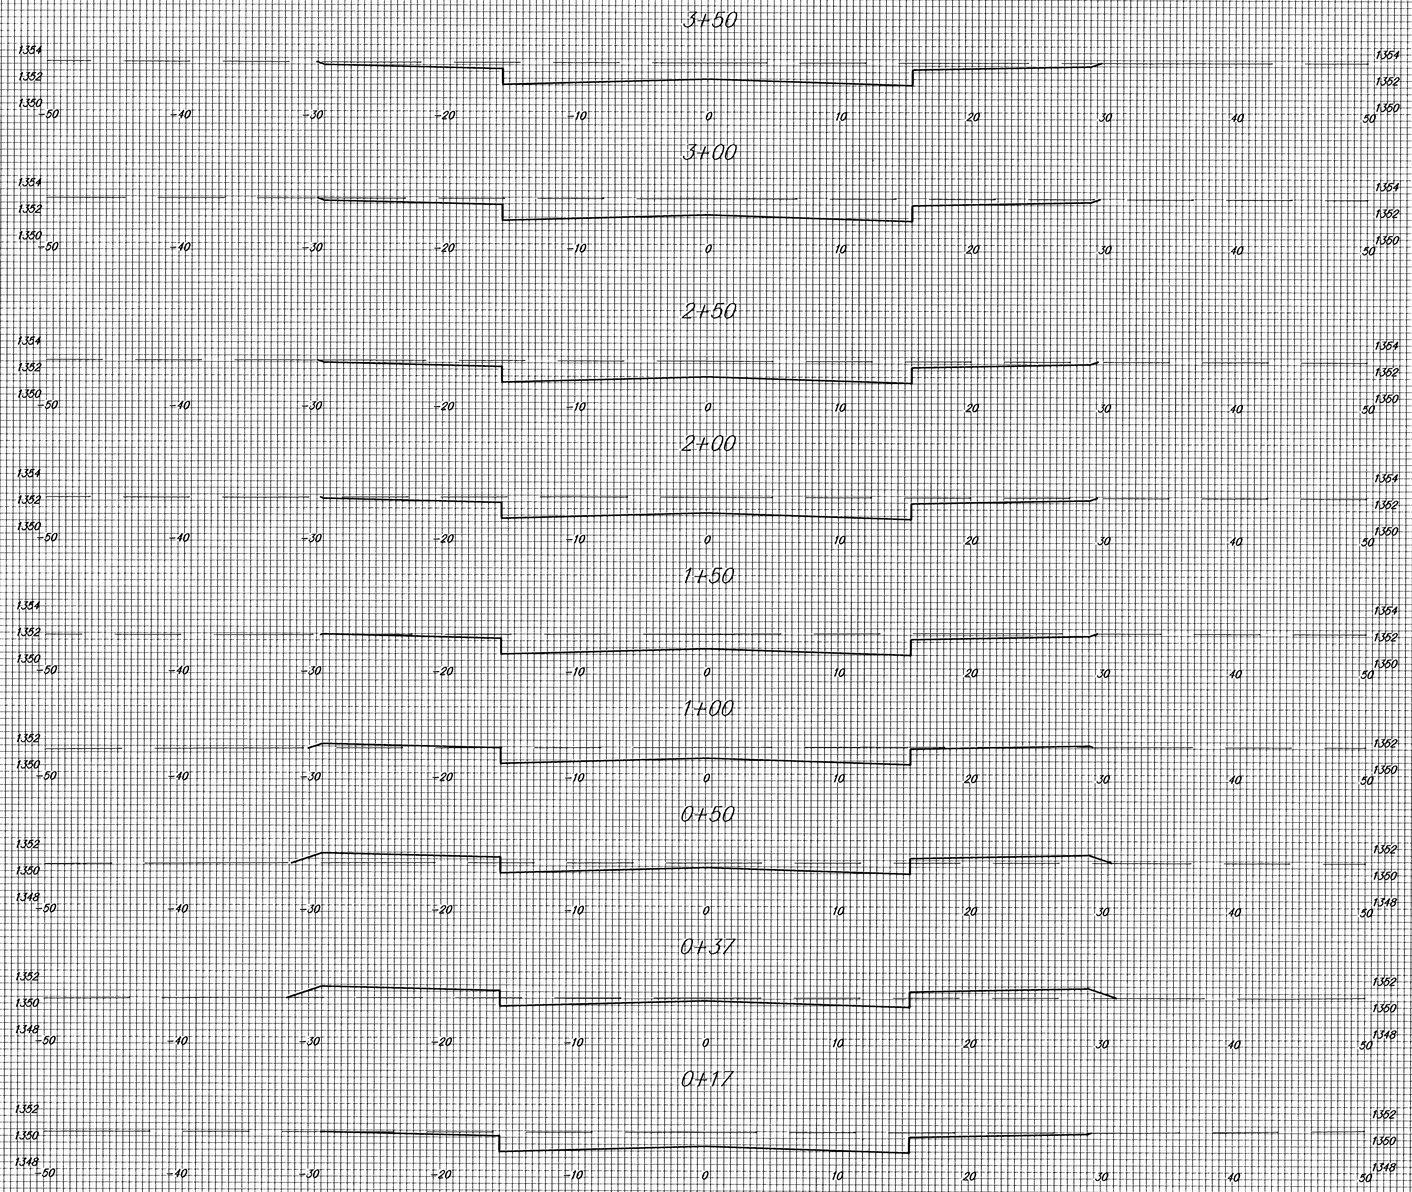

Fawn Grove Addition

Paving Improvements

Chateau Cir. Sta. 0+17 to 3+50