

BENCHMARKS:
BM #1: "□" CL face of catch basin, west side of Lot 4, Block 5, Falcon Falls Addition. Elev. = 1352.47 MSL

BM #2: "□" south end of the south curb return at Kite and Peregrine, Falcon Falls Addition. Elev. = 1359.85 MSL

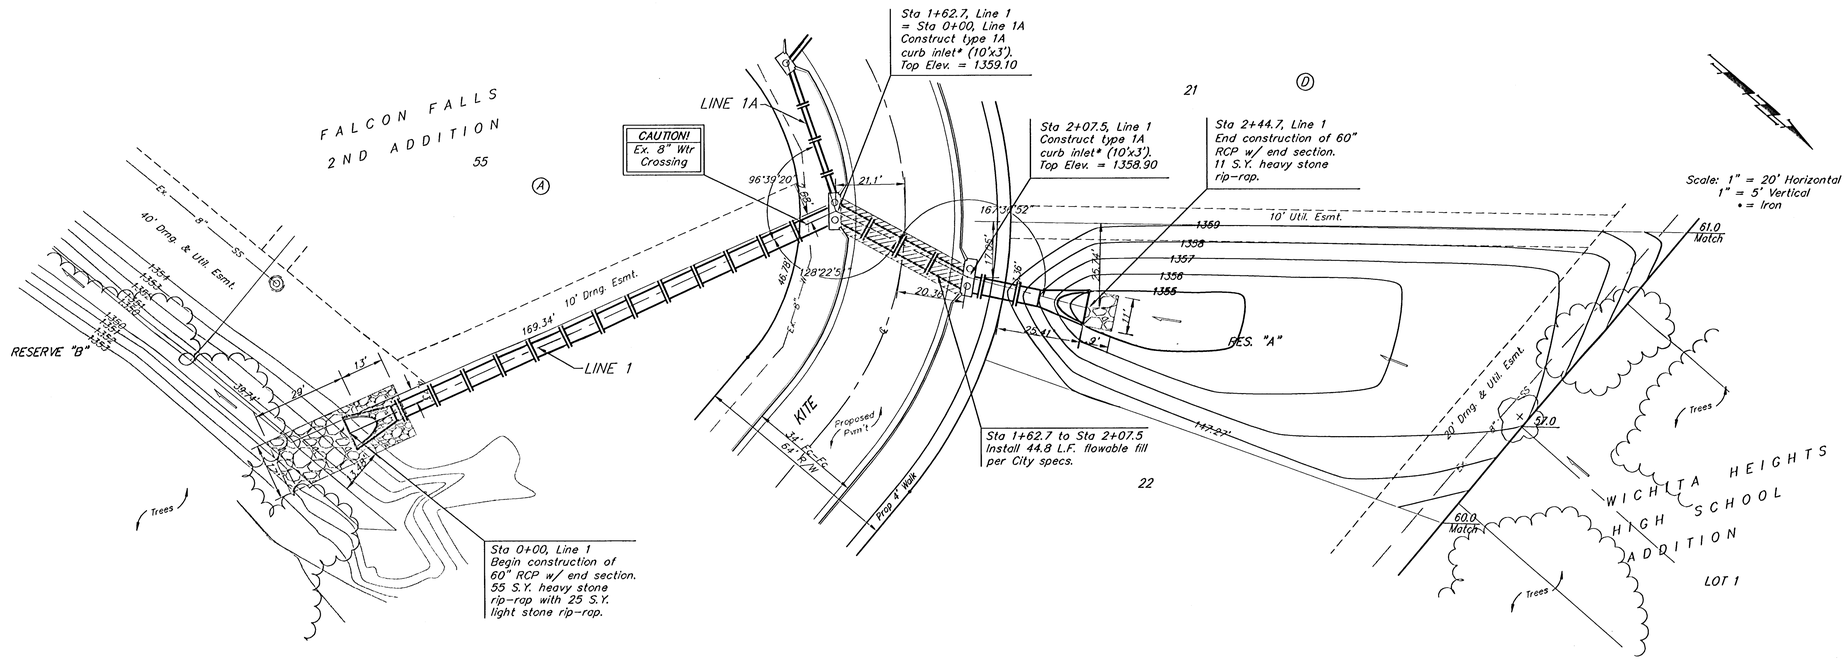

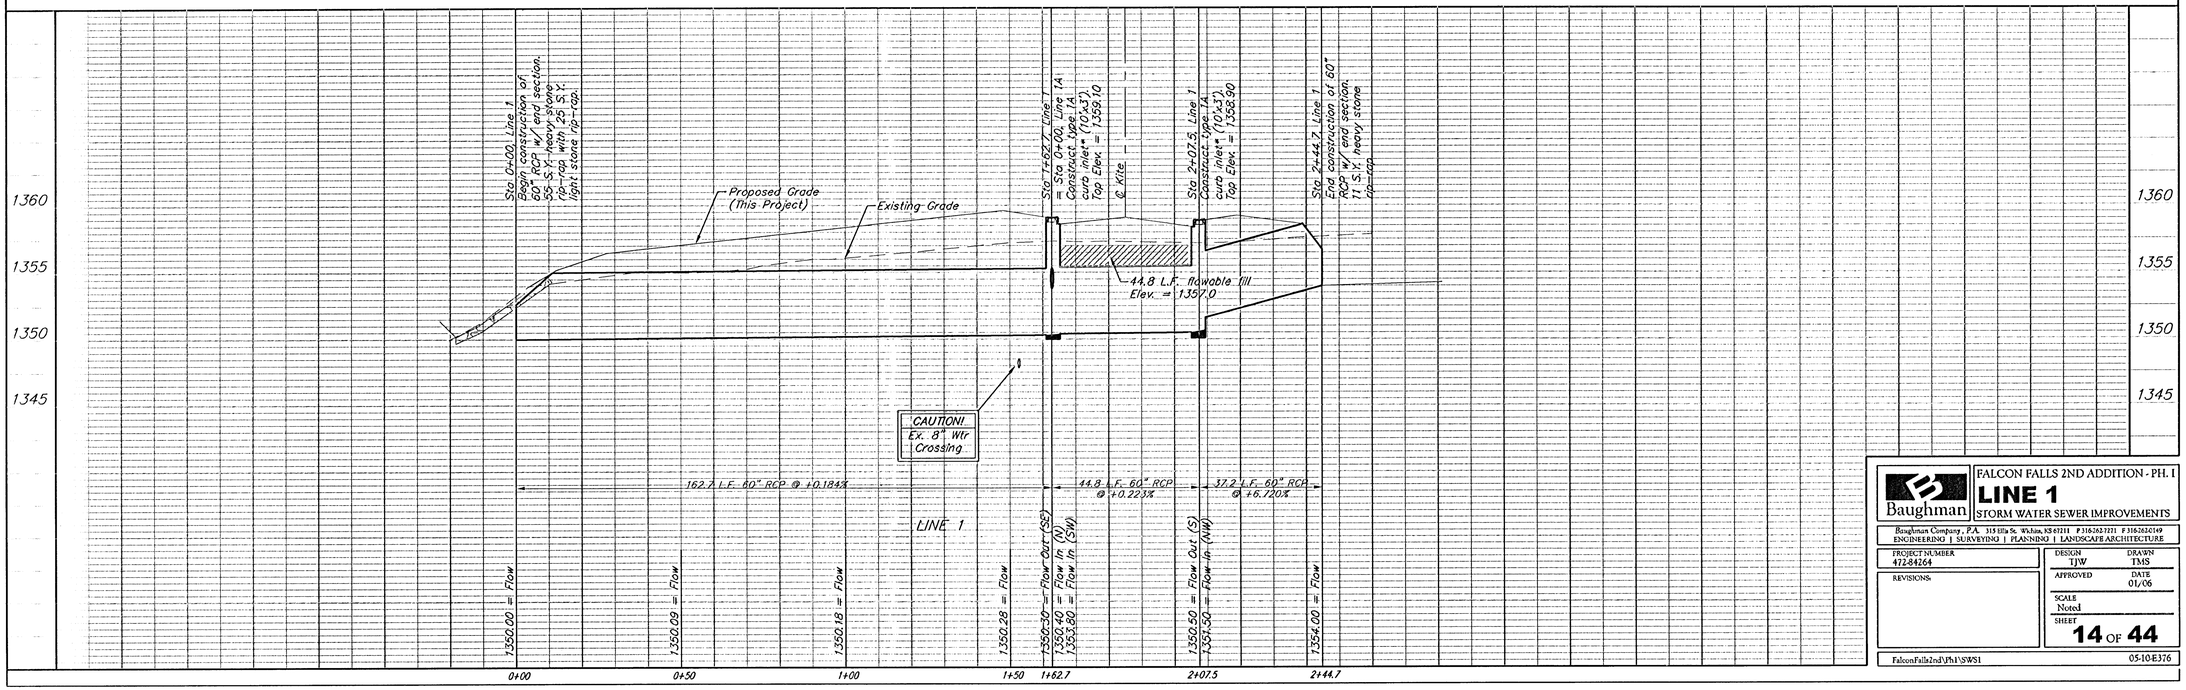

Baughman

FALCON FALLS 2ND ADDITION - PH. I

LINE 1

STORM WATER SEWER IMPROVEMENTS

Baughman Company, P.A. 315 Ellis St. Wichita, KS 67211 P 3162632721 F 3162632149
ENGINEERING | SURVEYING | PLANNING | LANDSCAPE ARCHITECTURE

PROJECT NUMBER 472-84264	DESIGN TJW / DRAWN TMS
REVISIONS	APPROVED / DATE 01/06
	SCALE Noted
	SHEET 14 OF 44

FalconFalls2nd\Ph1\SWS1 05-10-E376