

HAWTHORNE 3RD ADDITION
SANITARY SEWER PLANS
LINE 1

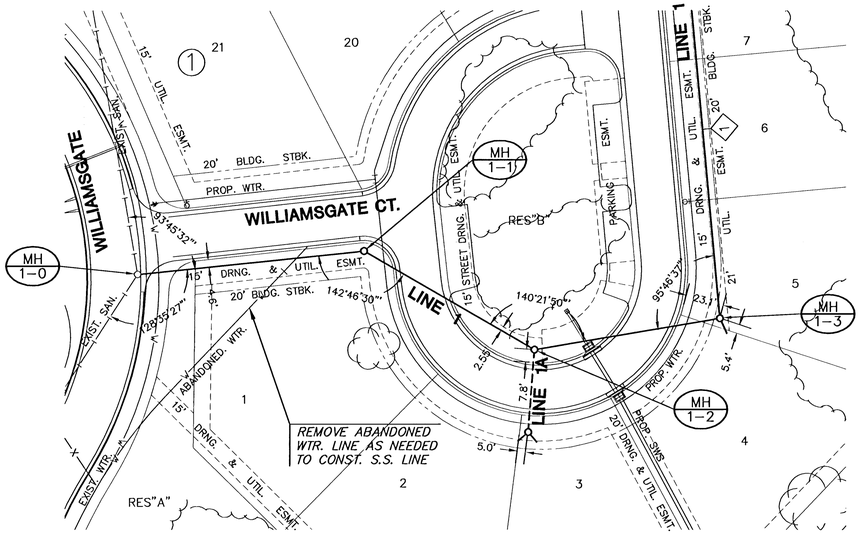

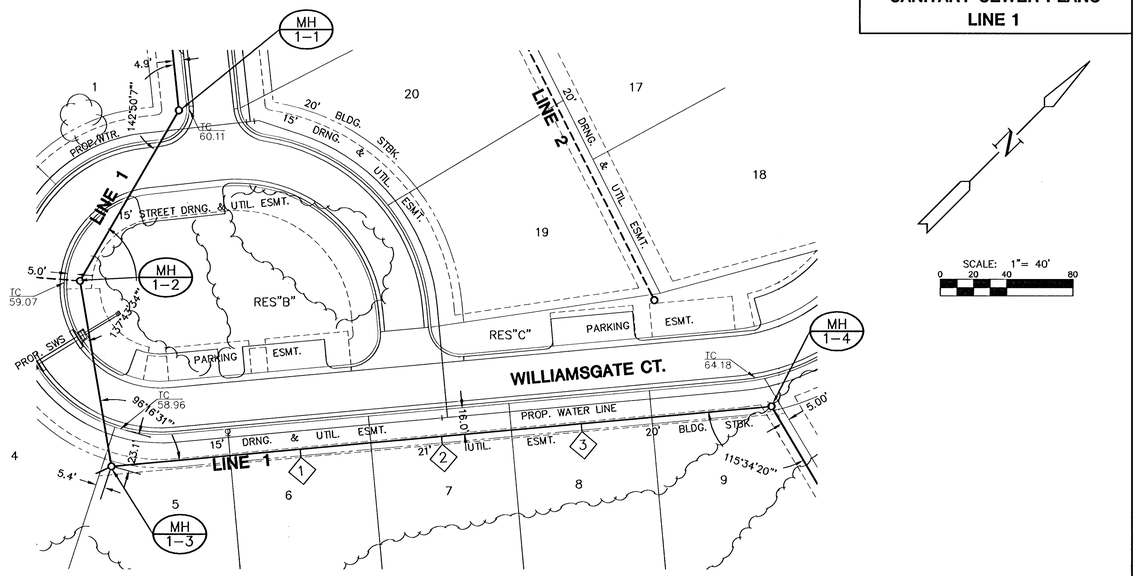

PLAN LINE 1


SCALE: 1"=40'

NOTES:

1. TRENCHES TO BE BACKFILLED WITH SAND AND FLUSHED WHEN SEWER LINE RUNS ALONG FRONT OF LOTS.

PROFILE LINE 1

SCALE: HORIZ. 1"=40'
SCALE: VERT. 1"=5'

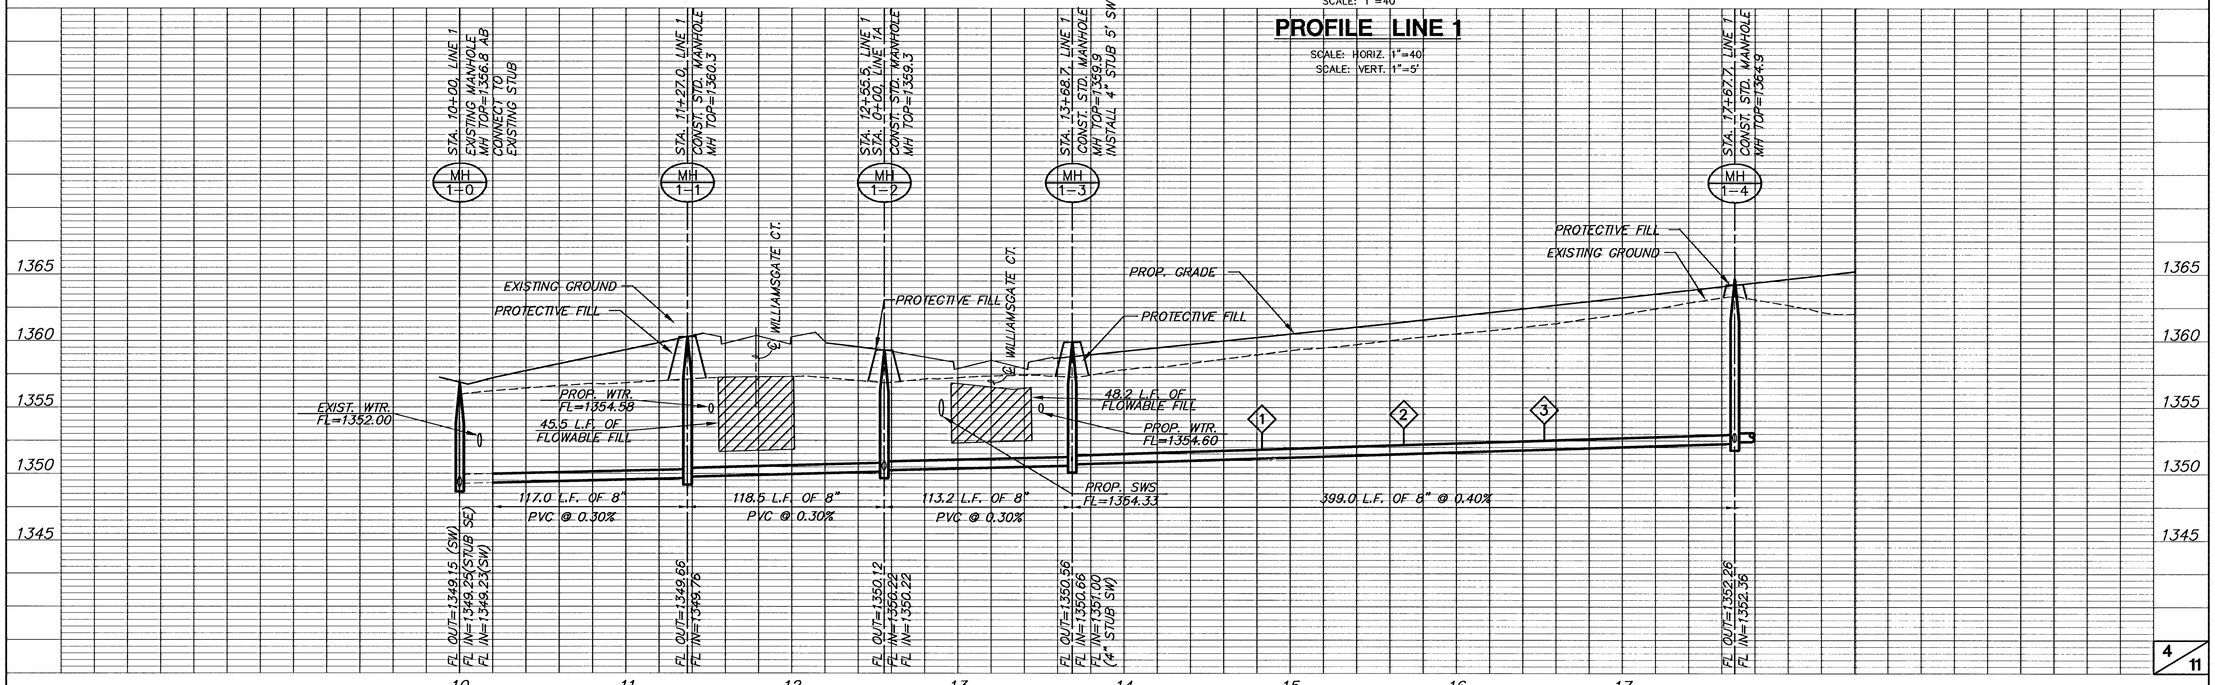

H:\CIVIL\02167\DWG\SAN\PH3\PATIO HOMES\02167B1.DWG