REFER TO SHEET G-0.01 FOR STANDARD DRAWING LEGEND

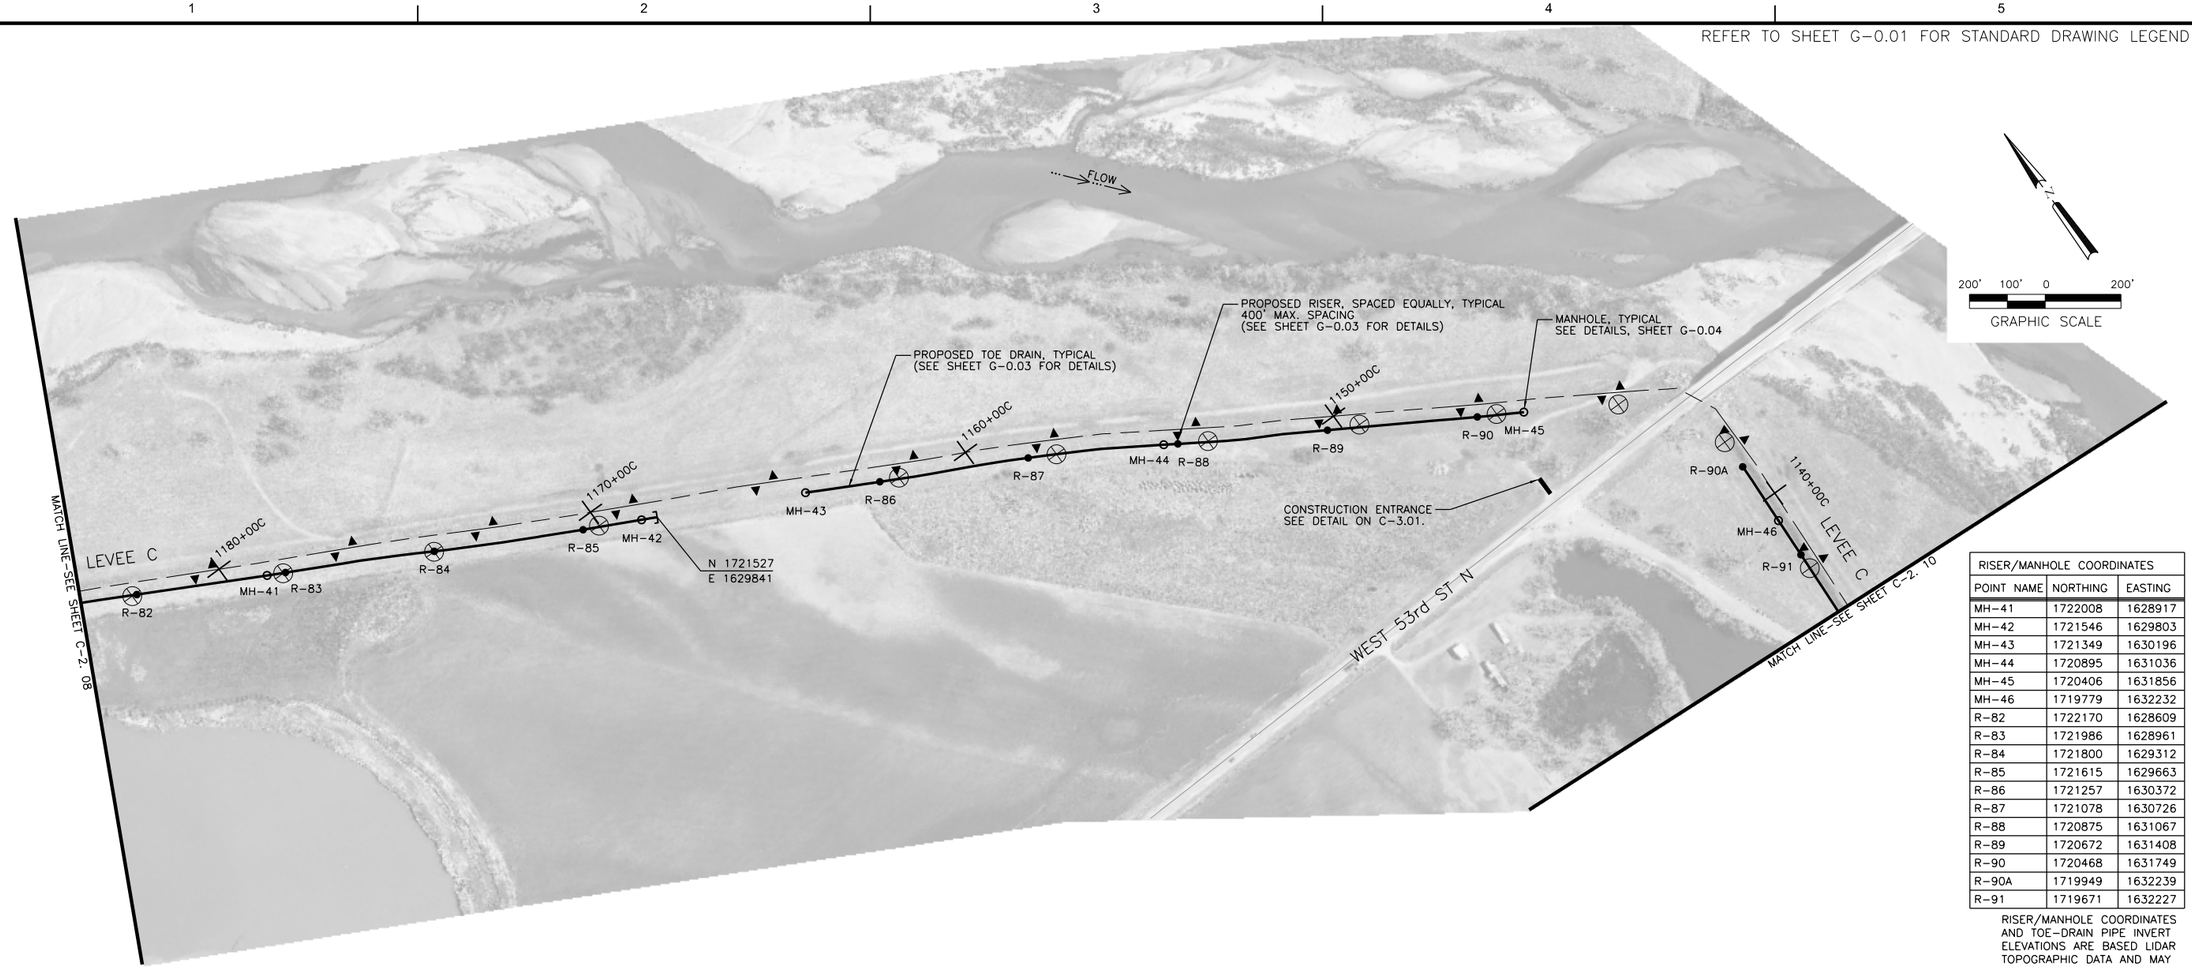

RISER/MANHOLE COORDINATES		
POINT NAME	NORTHING	EASTING
MH-41	1722008	1628917
MH-42	1721546	1629803
MH-43	1721349	1630196
MH-44	1720895	1631036
MH-45	1720406	1631856
MH-46	1719779	1632232
R-82	1722170	1628609
R-83	1721986	1628961
R-84	1721800	1629312
R-85	1721615	1629663
R-86	1721257	1630372
R-87	1721078	1630726
R-88	1720875	1631067
R-89	1720672	1631408
R-90	1720468	1631749
R-90A	1719949	1632239
R-91	1719671	1632227

RISER/MANHOLE COORDINATES AND TOE-DRAIN PIPE INVERT ELEVATIONS ARE BASED LIDAR TOPOGRAPHIC DATA AND MAY REQUIRE MINOR HORIZONTAL AND VERTICAL ADJUSTMENTS TO BE MADE IN THE FIELD. ANY FIELD CHANGES TO THE TOE-DRAIN ALIGNMENT OR PIPE INVERTS SHALL BE APPROVED BY THE CITY OF WICHITA'S STORMWATER ENGINEER.

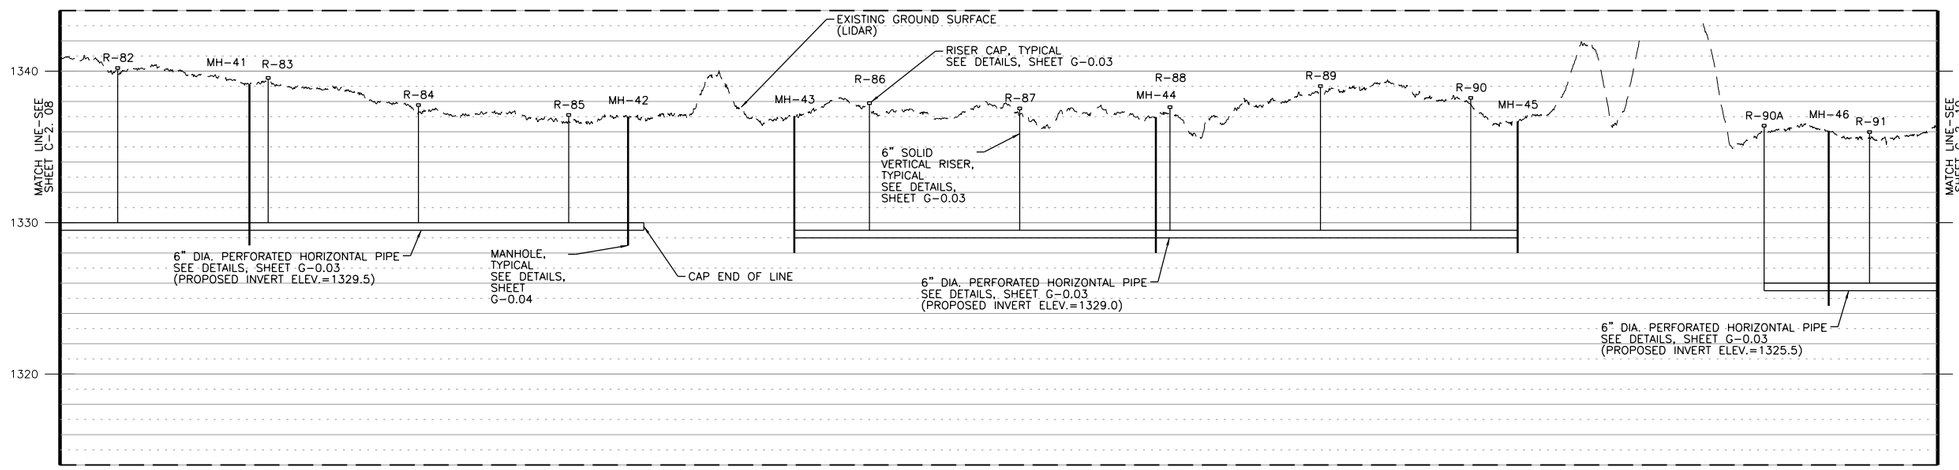

LEVEE C

PROFILE SCALE (40:1 EXAGGERATION):
HORIZONTAL: 1"=200'
VERTICAL: 1"=5'

MARK	DESCRIPTION	DATE	APPR.

amec
AMEC Earth & Environmental, Inc.
1129 SW Wanamaker
Topeka, Kansas 66604
Phone: (785) 272-2600
Fax: (785) 272-2678

CITY OF WICHITA

UPPER LEVEE "C" TOE DRAIN INSTALLATION
WICHITA-VALLEY CENTER LOCAL
FLOOD PROTECTION PROJECT
WICHITA, KANSAS

PREPARED FOR
THE CITY OF WICHITA, KANSAS
455 N. Main
Wichita, KS 67202

LAWRENCE J. SAMPLE
LICENSED
15855
8/13/12
KANSAS
PROFESSIONAL ENGINEER

DESIGNED BY:		DATE:
Larry Sample, PE		08-13-2012
DWN BY: RES	CKD BY: LBK	APP BY: L. SAMPLE
FILE NAME: 15_C-2.9.dgn		
AMEC PROJ. NO. 5-6150-0001		

LEVEE TOE DRAIN PLAN AND PROFILE

C-2.09

SHEET 15 OF 24