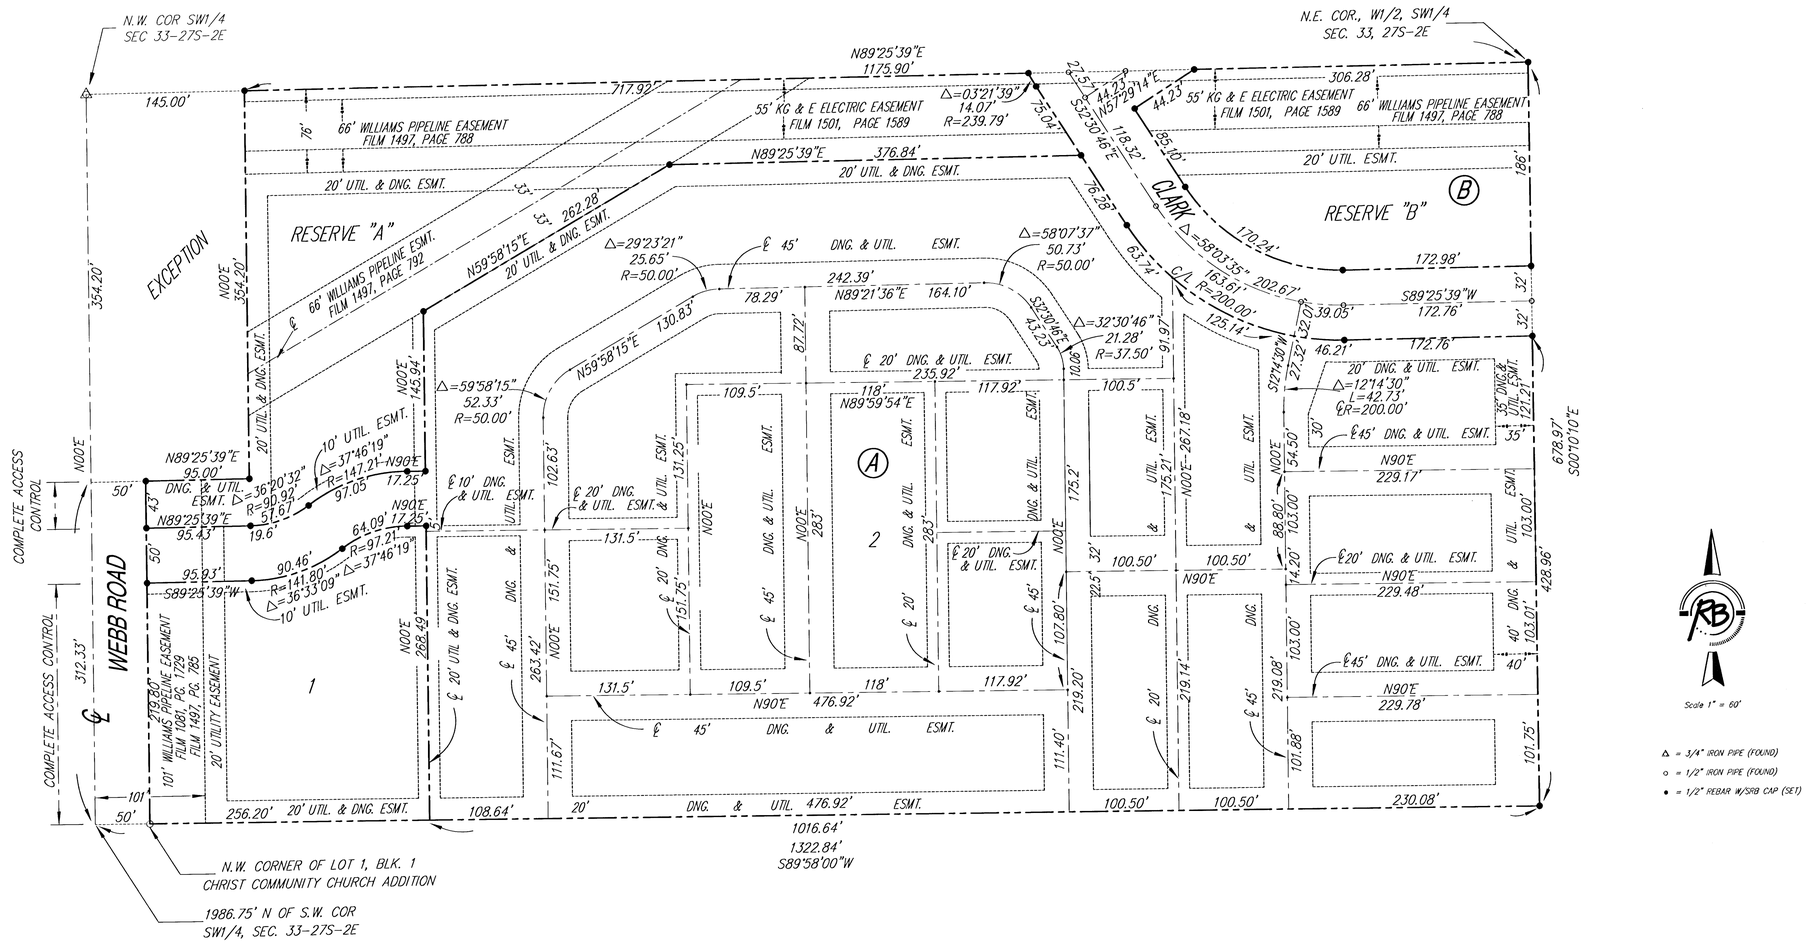

Please contact Western Resources (or its successor) Electric Transmission Engineering Department (currently 785-575-8219) before conducting any proposed construction activities that could place people, equipment, or facilities within Western Resources' easement, shown on this plat, designated as Film 1501, Page 1589, dated December 29, 1994.

MAPLE SHADE ADDITION
FINAL PLAT
WICHITA, KANSAS

Ruggles & Bohm, P.A.
Engineering, Surveying, Land Planning
924 North Main
Wichita, Kansas 67203
www.rbkansas.com
(316) 264-8008
(316) 264-4621 fax
E-mail: info@rbkansas.com

DESIGN	EJG
DRAWN	EJG
REVIEW	
UTILITY	
DATE	June 8, 2005
SHEET	10 OF 10
DRAWING FILE	Sanitary Sewer [PLAT]
PROJECT NUMBER	.

40-50-PT-ST