GRAPHIC SCALE

0 10 20 40

UNIT OF MEASURE IS FEET

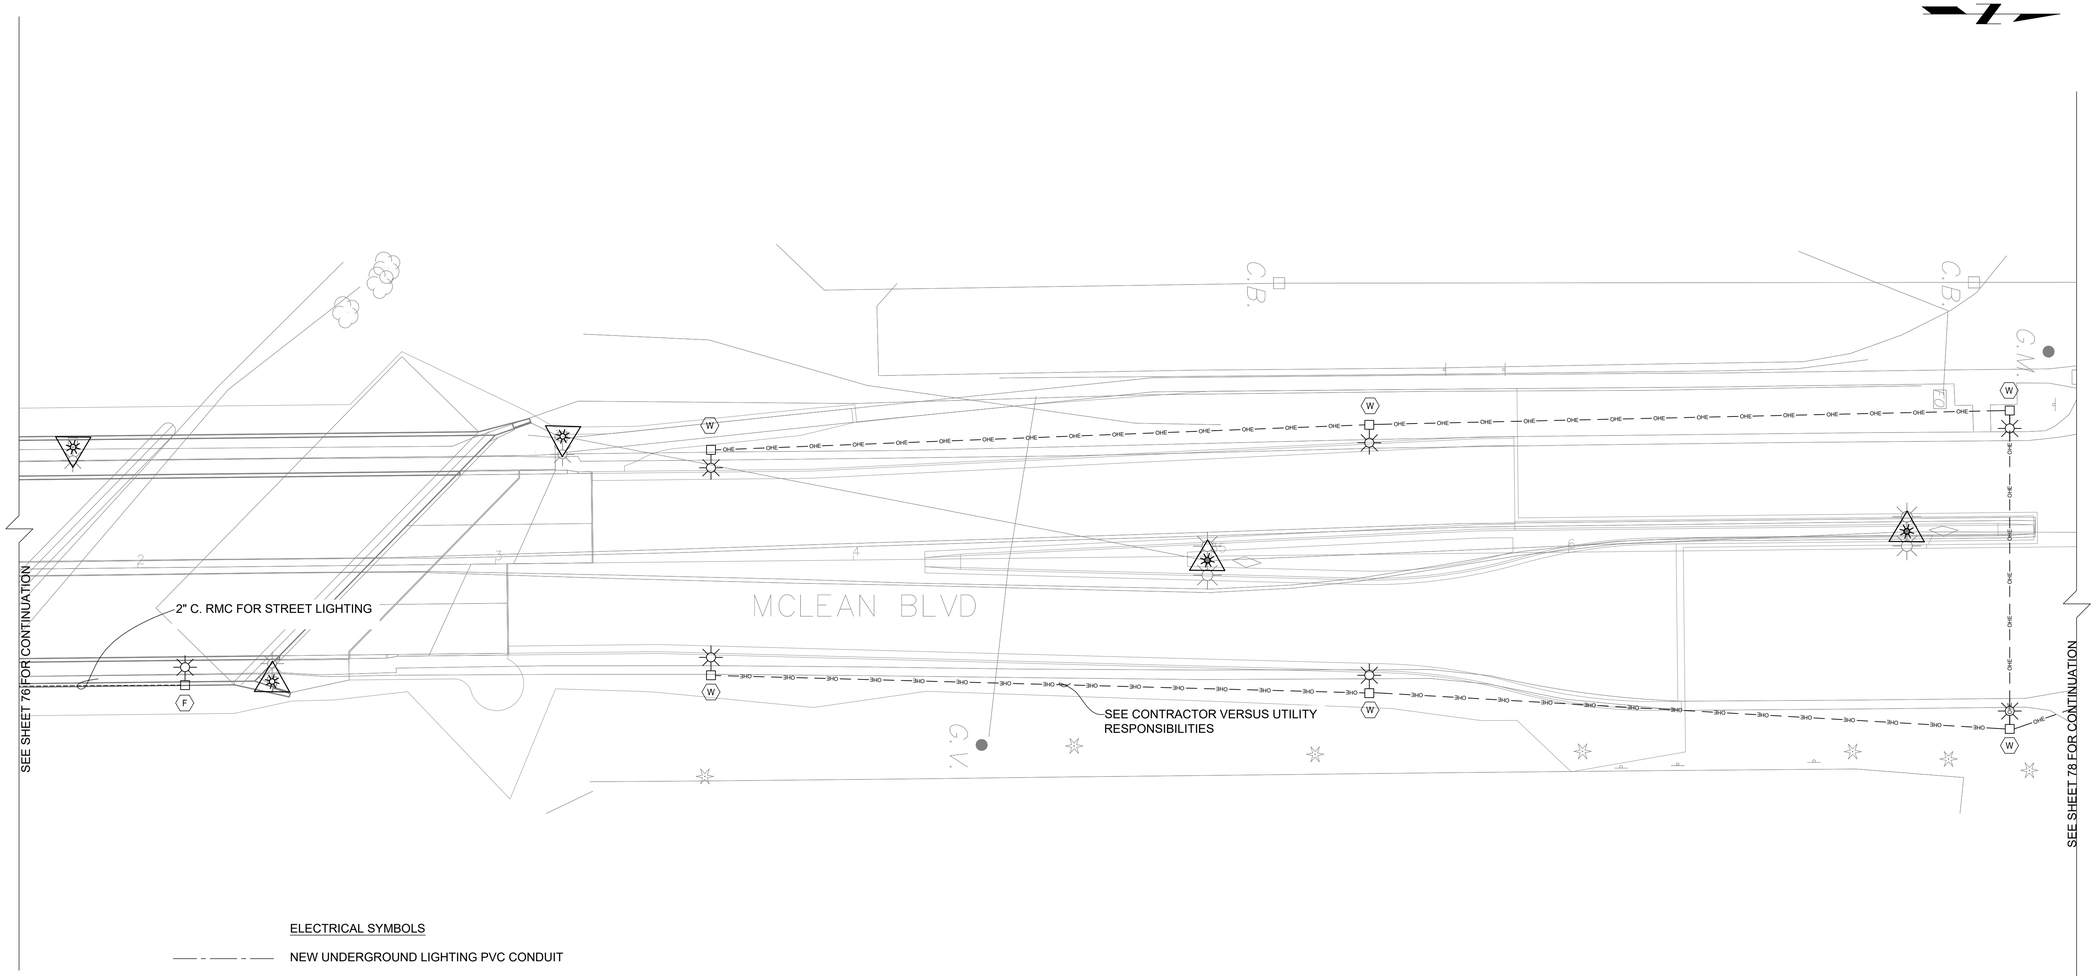

ELECTRICAL SYMBOLS

NEW UNDERGROUND LIGHTING PVC CONDUIT

NEW EXPOSED LIGHTING RMC CONDUIT

NEW STREET LIGHT POLE

EXISTING DOUBLE ARM STREET LIGHT

EXISTING SINGLE ARM STREET LIGHT

OHE — PROPOSED OVERHEAD ELECTRICAL

EXISTING LIGHT POLE TO BE REMOVED

PREPARED BY
BG CONSULTANTS GROUP INC
727 NORTH WACO
SUITE 260
WICHITA, KANSAS 67203
PHONE: 316-352-9333

CONSULTANTS:

AMIDON AVE. BRIDGE REPLACEMENT
& ROAD IMPROVEMENTS

WICHITA, KANSAS

CITY OF WICHITA

REVISIONS:

MARK	DATE	DESCRIPTION

PROJ NO: R210326.00
SCALE:
DATE: 7/13/2022
DESIGNED BY: AJM
DRAWN BY: AJM
CHECKED BY: JTS

SHEET TITLE:

STREET LIGHTING PLAN

SHEET NO.
78

SHEET 78 OF 128

IF THIS DRAWING IS LESS THAN 22" X 36" IT IS A REDUCED SIZE DRAWING