RECONDITION AND RECOMPACT SUBGRADE PAID FOR AS "SUBGRADE MANIPULATION" SEE NOTE NO.19 ON COVERSHEET

CONSTRUCT 5" ASPHALT CONCRETE PAVEMENT W/ 5" CRUSHED ROCK BASE, REINFORCED.

CONSTRUCT VALLEY GUTTER PAVEMENT. 7" REINFORCED CONCRETE W/5" CRUSHED ROCK BASE, REINFORCED, AND MONOLITHIC EDGE CURB (6⅝"). SEE DETAIL SHEET 4.

STA. 18+12, 32' LT
INSTALL SNS
"CLEAR CREEK"
"CLEAR CREEK CIR."
SEE SHEET NO. 7

PROP. WATER (BY OTHERS)

RESERVE "K"

CLEAR CREEK

CLEAR CREEK CIR

SEE SHEET NO. 19 FOR INTERSECTION DETAILS

STA. 18+58, 32' LT
INSTALL SNS
"WILLOW OAK"
SEE SHEET NO. 7

EXISTING SS

30' SS ESMT.

WILLOW OAK

PC: 15+68.50

PCC: 18+72.51

Mid: 17+20.51

PROP. WATER (BY OTHERS)

CONSTRUCT COMBINED ROLL CURB & GUTTER (3⅝") BOTH SIDES.

CONSTRUCT 5' SIDEWALK (AE)(6"). AS INDICATED WALK ELEV. = TOP OF FULL CURB + 0.3' ROLL CURB + 0.55'

20' UTIL ESMT. (TO BE VACATED)

N 1672116.84 E 1694922.82
CLEAR CREEK STA. 18+35.36 =
WILLOW OAK STA. 18+35.36 =
CLEAR CREEK CIR STA. 0+00.00

CURVE #4
Rad = 217.945
L = 304.009
Δ = 79°55'17"

CURVE #5
Rad = 565.114
L = 338.324
Δ = 34°18'07"

64.00' R/W
35.00' BK-BK

(IN FEET)

VERTICAL

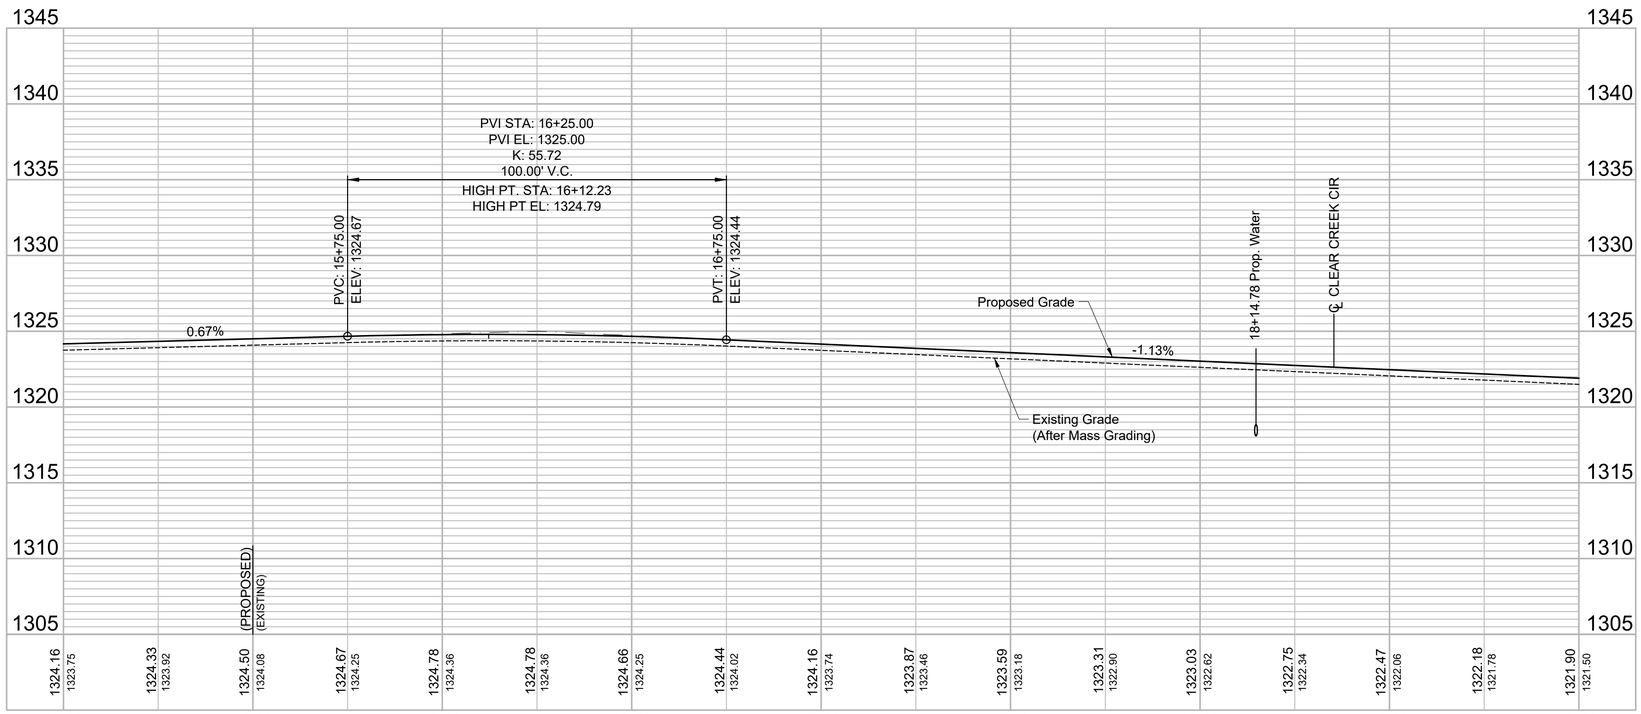

GARVER

© 2022 GARVER, LLC
THIS DOCUMENT, ALONG WITH THE IDEAS AND DESIGNS CONVEYED HEREIN, SHALL BE CONSIDERED INSTRUMENTS OF PROFESSIONAL SERVICE AND ARE PROPERTY OF GARVER, LLC. ANY USE, REPRODUCTION, OR DISTRIBUTION OF THIS DOCUMENT, ALONG WITH THE IDEAS AND DESIGN CONTAINED HEREIN, IS PROHIBITED UNLESS AUTHORIZED IN WRITING BY GARVER, LLC OR EXPLICITLY ALLOWED IN THE GOVERNING PROFESSIONAL SERVICES AGREEMENT FOR THIS WORK.

1995 Midfield Road
Wichita, KS 67209
(316) 264-8008

CHRISTOPHER MICHAEL BOHM LICENSED 11631 6/6/22 KANSAS PROFESSIONAL ENGINEER

REV.	DATE	DESCRIPTION	BY

CITY OF WICHITA
WICHITA, KANSAS

CLEAR RIDGE ADDITION
PHASE 2 - PAVING

CLEAR CREEK
PP (3 of 3)

JOB NO.: 21T41002
DATE: JUNE 2022
DESIGNED BY: CMB
DRAWN BY: DRS

BAR IS ONE INCH ON ORIGINAL DRAWING
0 1"
IF NOT ONE INCH ON THIS SHEET, ADJUST SCALES ACCORDINGLY.

DRAWING NUMBER

SHEET NUMBER 10 OF 29

File: L:\2021\21T41002 - Clear Ridge Phase 2\Drawings\C3D\PAVING\CLEAR CREEK 3.dwg Last Save: 6/7/2022 10:03 AM Last saved by: DRStandrich
Last plotted by: Standrich, Daryl R. Plot Style: ---- Plot Scale: 1:2.5849 Plot Date: 6/7/2022 11:30 AM Plotter used: None