BENCHMARKS:
Square Cut On Top of South Curb of 21st St. N.
334'± West and 32'± South of the Intersection of 21st St. N. and Cleveland Ave.
Elev. = 1307.56(NAVD88)

Square Cut On Top of South Concrete Pad of Monitoring Well
26'± East and 51'± South of The Intersection of 21st St. N. and Cleveland Ave.
Elev. = 1308.70(NAVD88)

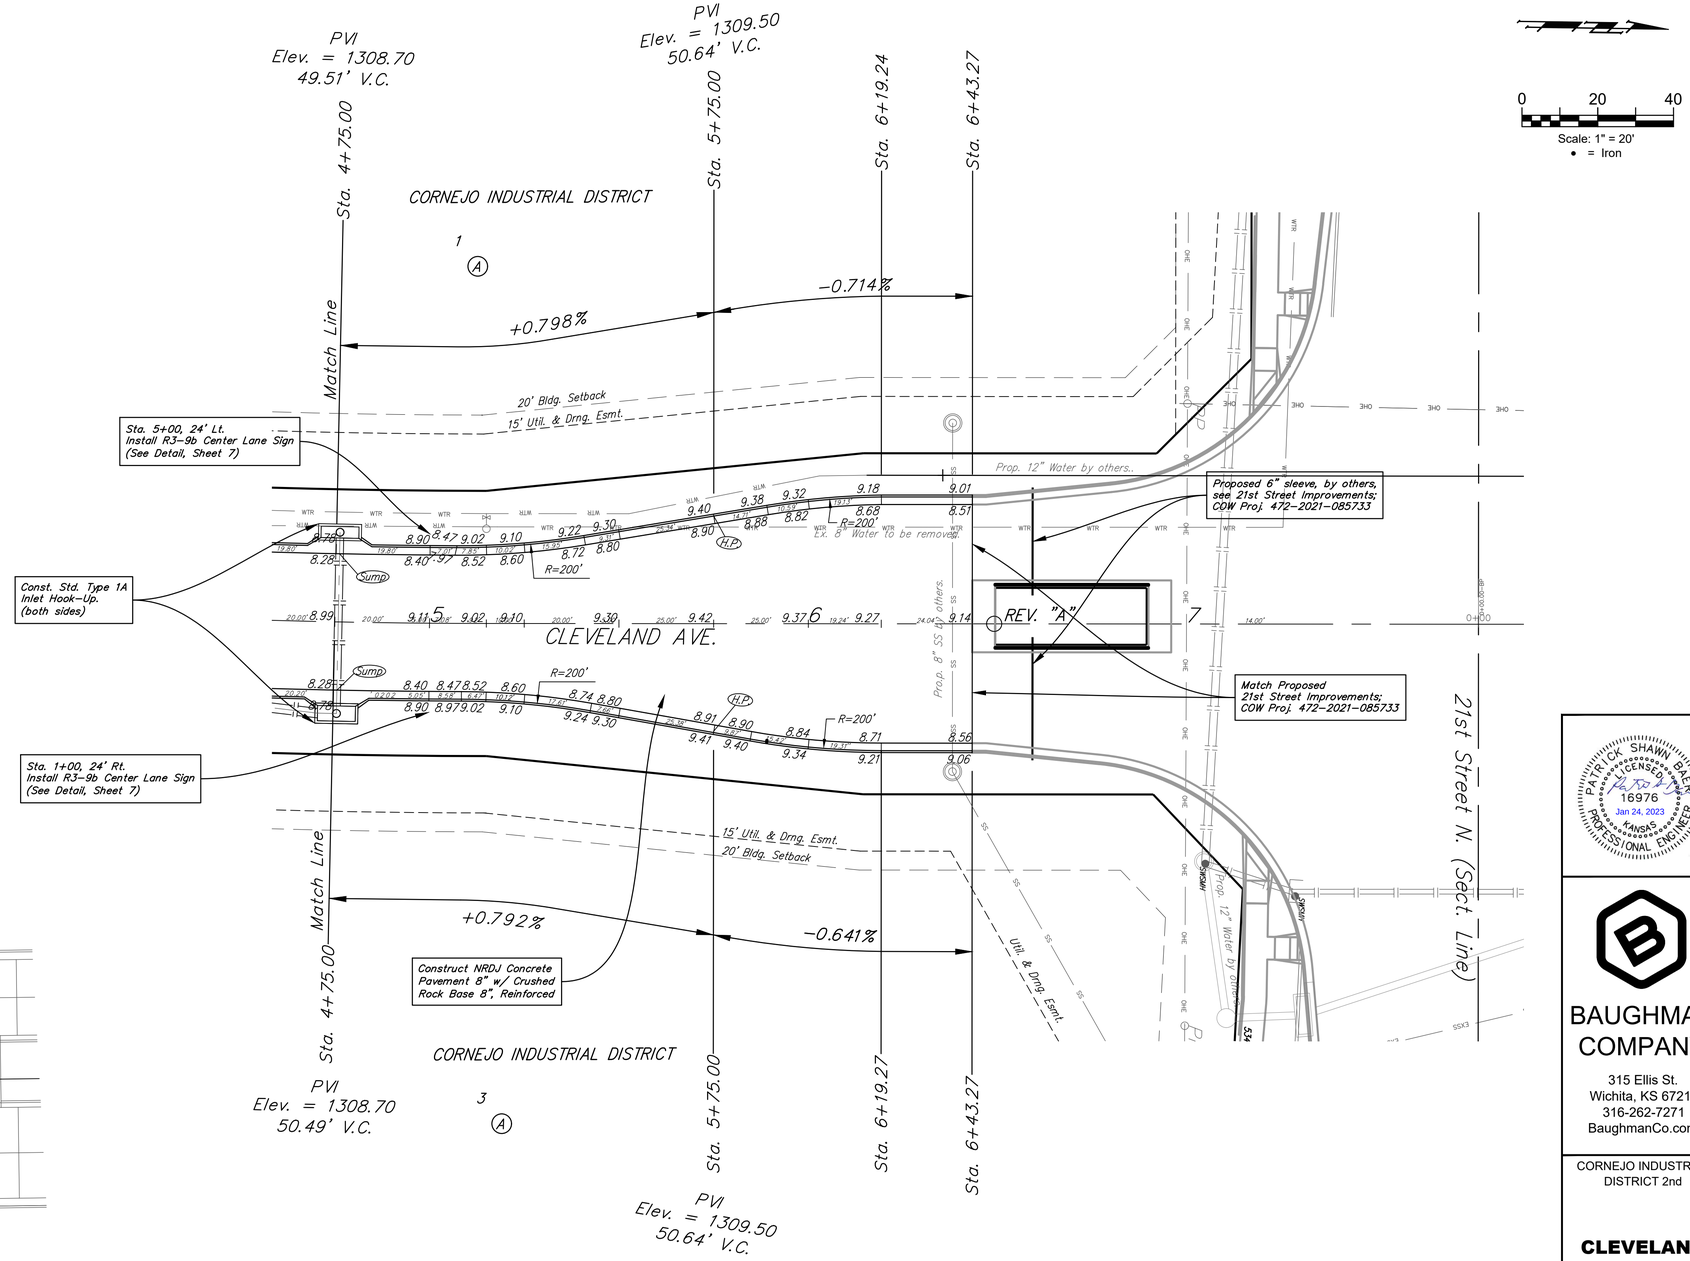

PAVEMENT JOINT TRANSITION FROM 6-LANES TO 3-LANE
Not to Scale

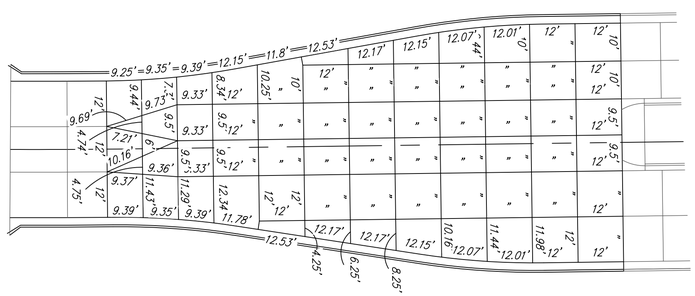

The Contractor shall coordinate with local utility company on the removal of electric service lines, meters and poles located on site. Contractor shall ensure that all services are located and accounted for before disconnections begin to ensure that adjacent businesses are not affected.

Type 1 curb & gutter to be constructed on the pavement on this sheet.
Top of curb elevation are given for Type 1 curb.

PATRICK SHAWN BAUGHMAN
LICENSED
16976
Jan 24, 2023
KANSAS
PROFESSIONAL ENGINEER

BAUGHMAN COMPANY
315 Ellis St.
Wichita, KS 67211
316-262-7271
BaughmanCo.com

CORNEJO INDUSTRIAL DISTRICT 2nd

CLEVELAND

Sta. 4+00.00 to 8+00.00
Street Paving Improvements

PROJECT NUMBER:
472-2021-085727

DESIGN: PSB DRAWN: HJW

DATE: Jan. 24, 2023

SHEET 11 OF 32

File: E:\Projects\Cornejo Industrial District 2nd (21-10-P717)\Engineering\Phase 1\STR\STR 2.dwg