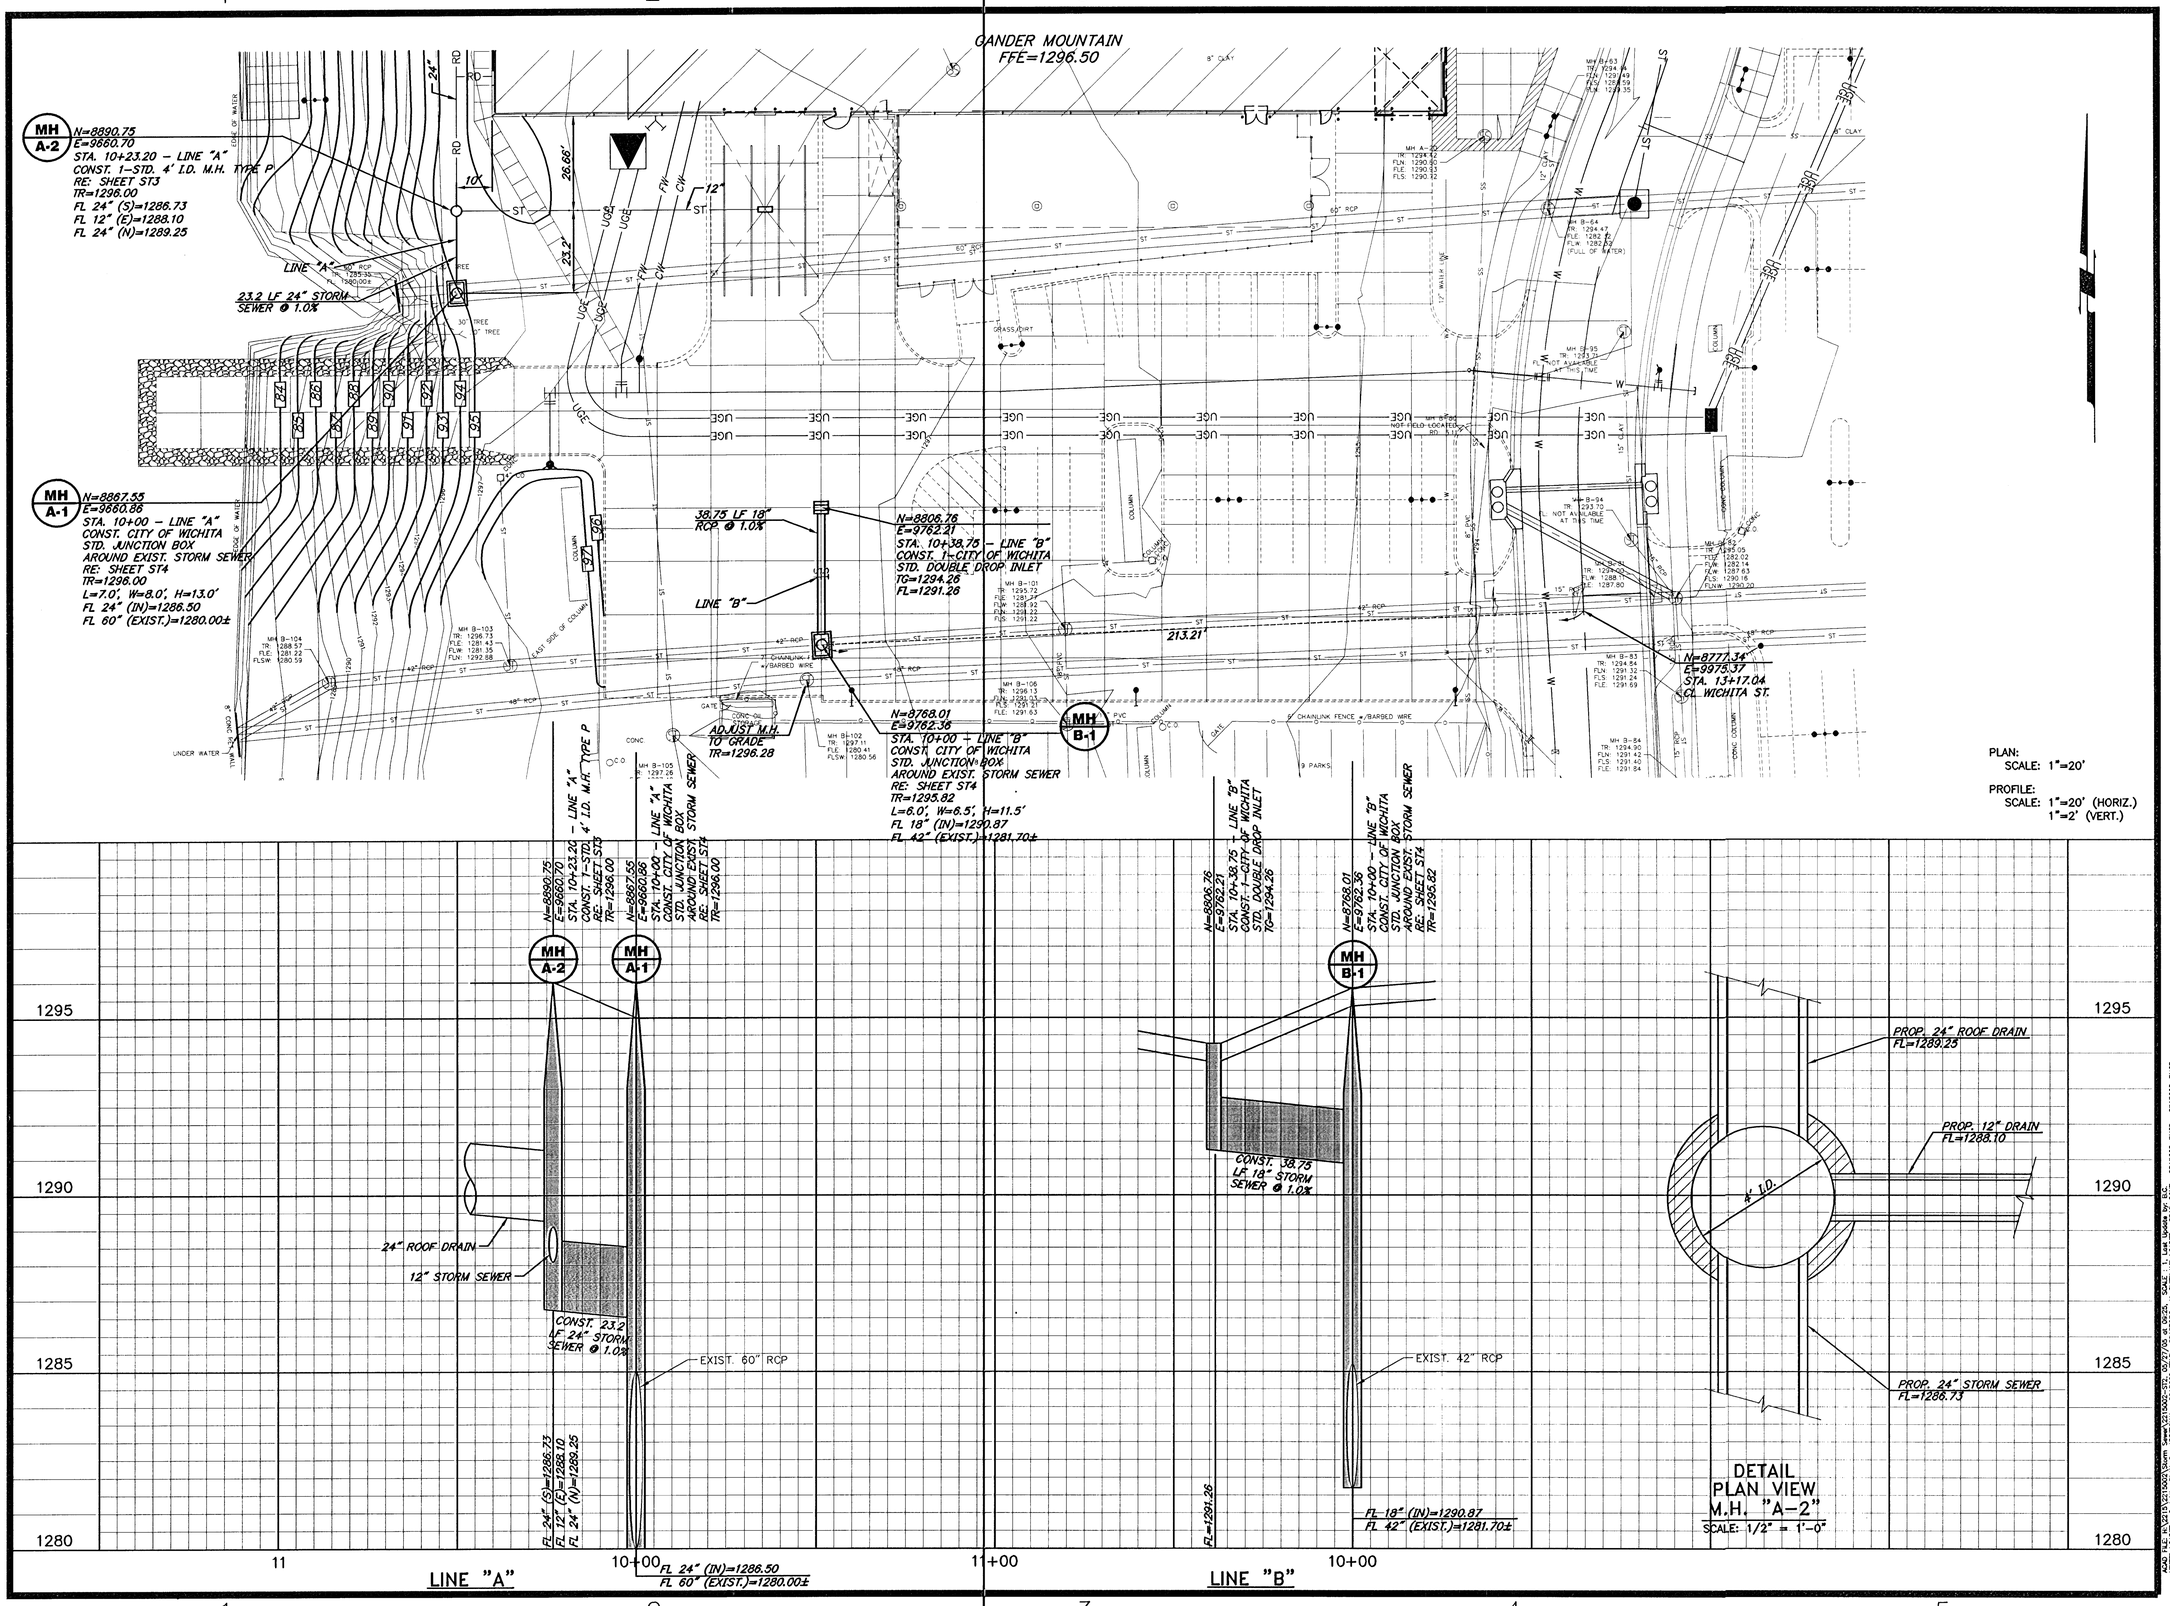

GossenLivingston
Architecture
420 South Emporia
Wichita, KS 67202
Tel: (316) 265-9367
Fax: (316) 265-5646
Email: architects@glat.com

Johnson & Associates, Inc.
100 E. California Ave. - Third Floor
Oklahoma City, OK 73104
(405) 235-8075 FAX (405) 235-8078
Certificate of Authorization #E-1128 EXP. DATE: 12-31-2004
• ENGINEERS • SURVEYORS • PLANNERS •

© 2004 Gossen Livingston Associates, Inc.

The drawing and all information herein is the exclusive property of Gossen Livingston Associates, Inc. and is not to be copied or used in any way without the express written consent of Gossen Livingston Associates, Inc. All drawings, specification, ideas, designs and arrangements appearing herein constitute the original and unpublished Work of:

Gossen Livingston Associates, Inc.

WICHITA WATERWALK

GANDER MOUNTAIN

Mark	Date:	Description
	5/27/05	CITY REVIEW

STORM SEWER PLAN & PROFILE

Job No.	
Date	05-27-05
Drawn	BC
Checked	PB

ST2 OF 5

Dwg. of