Subdivision Bench Marks

No.	Street and Station	From CL	Description	Elevation
1	Blade, Sta 1+61.15	17.50' Lt.	Top of S curb of Blade N end of E return Millrun	
2	Blade, Sta 4+73.35	17.50' Rt.	Top of N curb of Blade W end of W return Blade Ct.	

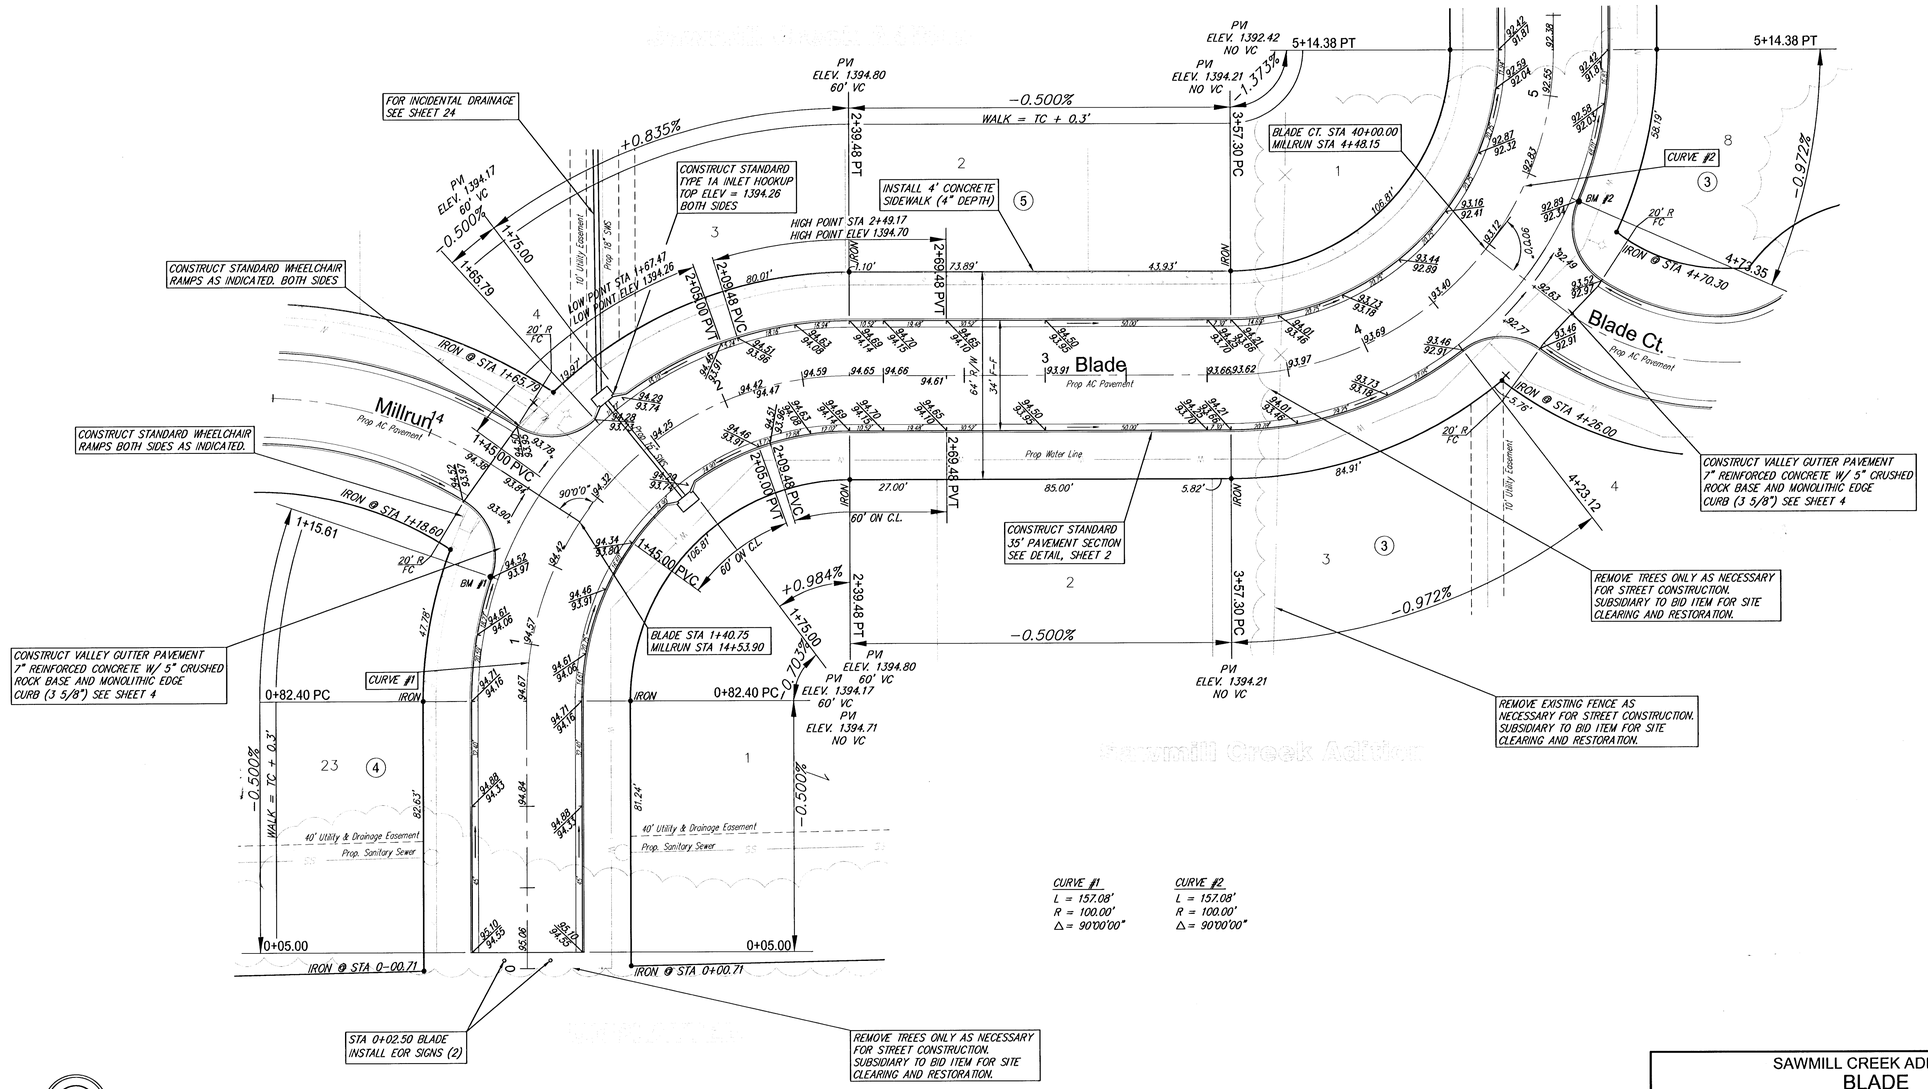

CURVE #1
L = 157.08'
R = 100.00'
Δ = 90°00'00"

CURVE #2
L = 157.08'
R = 100.00'
Δ = 90°00'00"

SCALE 1" = 20'
IRON = ●

NOTE: ROLL TYPE CURB AND GUTTER TO BE CONSTRUCTED ALONG PAVEMENT DEPICTED ON THIS SHEET

SAWMILL CREEK ADDITION
BLADE
WICHITA, KANSAS

Ruggles & Bohm, P.A.
Engineering, Surveying, Land Planning
924 North Main
Wichita, Kansas 67203
www.rbkansas.com
(316) 264-8008
(316) 264-4621 fax
E-mail: info@rbkansas.com

DESIGN	AML
DRAWN	AML
REVIEW	
UTILITY	
DATE	Jan. 17, 2005
DRAWING FILE	Paving [BLADE 01]
PROJECT NUMBER	472-84123
FIELD BOOK	2500E
SHEET	6 OF 38