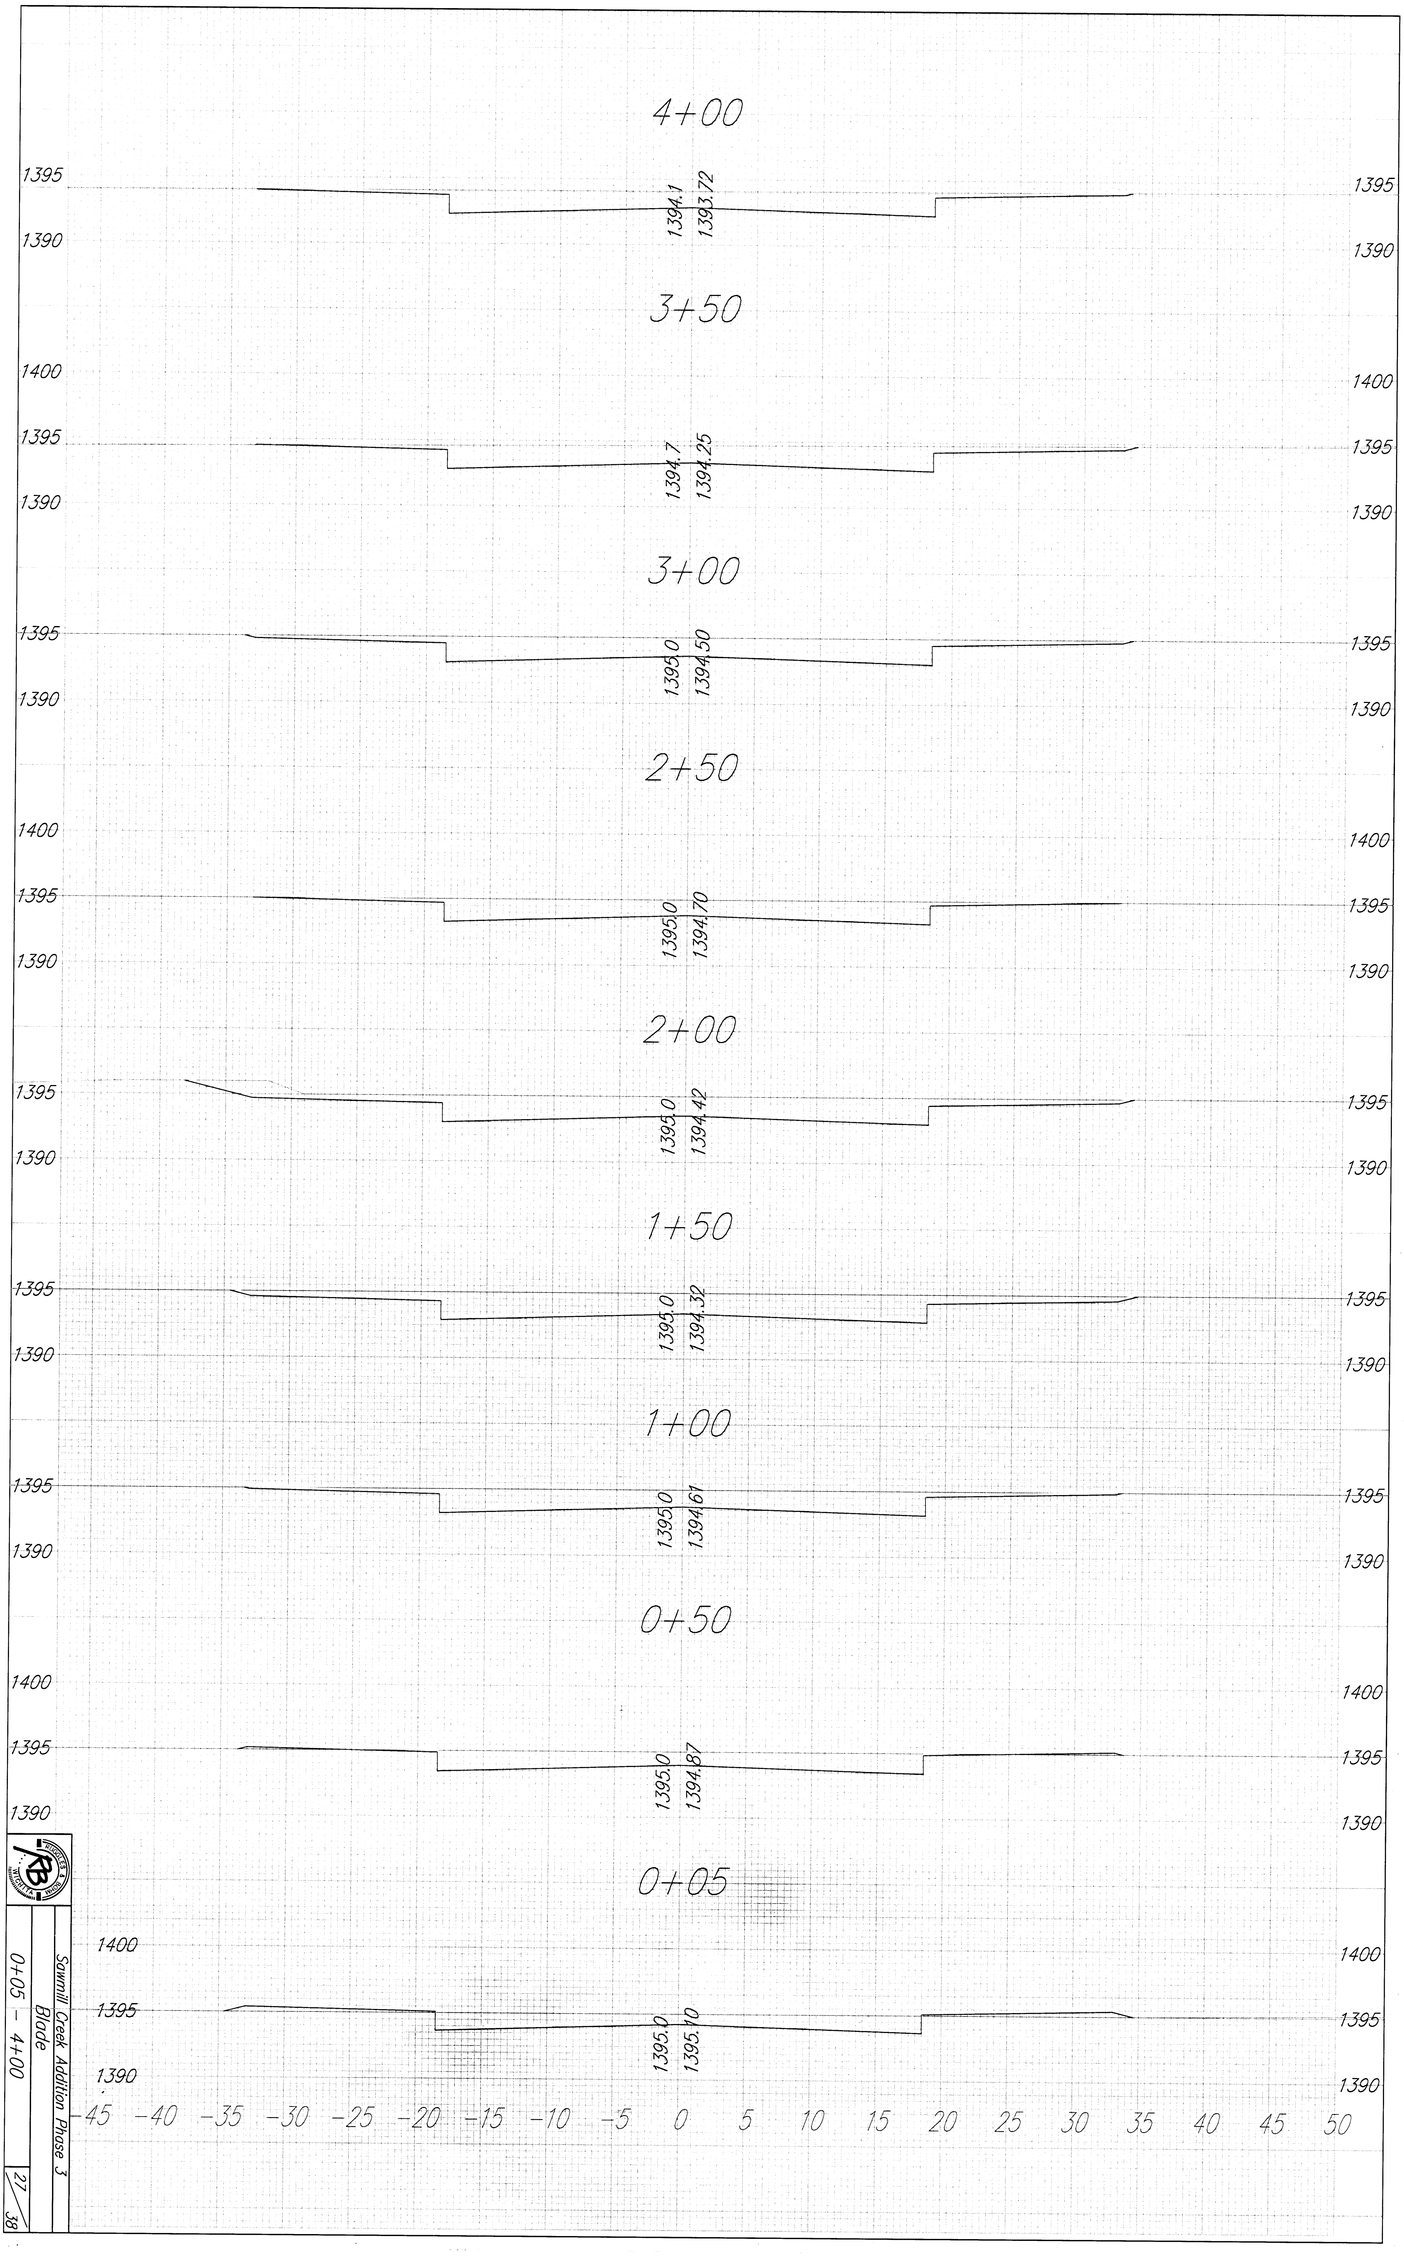


Sawmill Creek Addition Phase 3

Blade

0+05 - 4+00

27/38