



ELEVATION

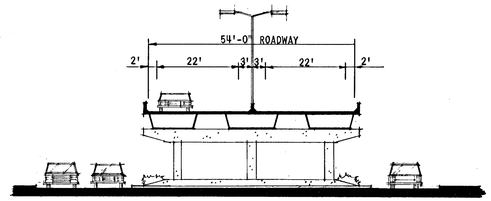

SECTION

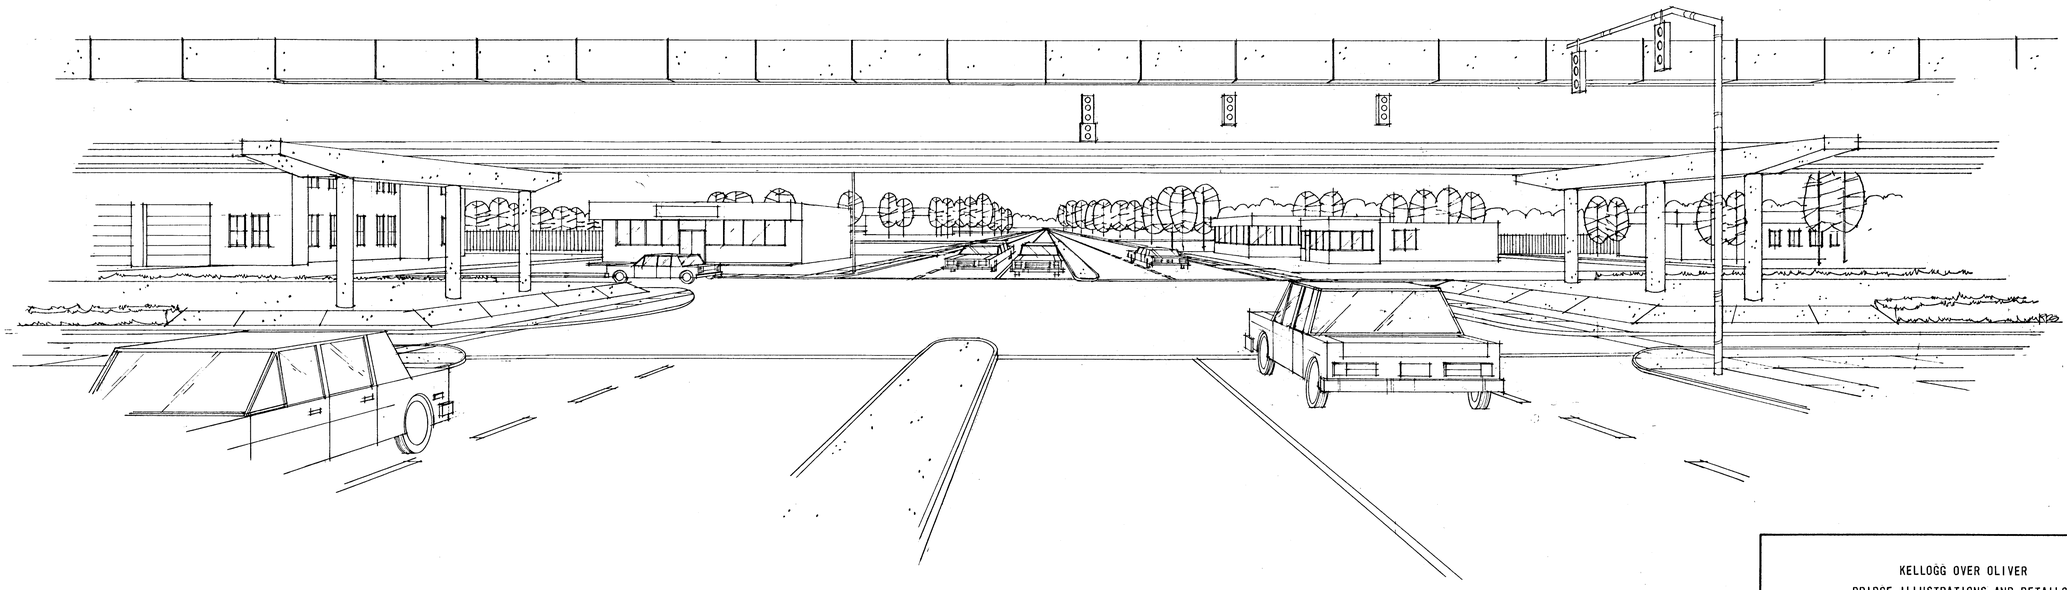

KELLOGG OVER OLIVER
BRIDGE ILLUSTRATIONS AND DETAILS

REVISION	DATE	BY

DESIGN	DRAWN

WILSON & COMPANY
ENGINEERS & ARCHITECTS
WICHITA — KANSAS

DATE: FEB. 1982

FILE NO. 81-323

SHEET NO. 11 OF 12